Approx.
42,671 sq ft

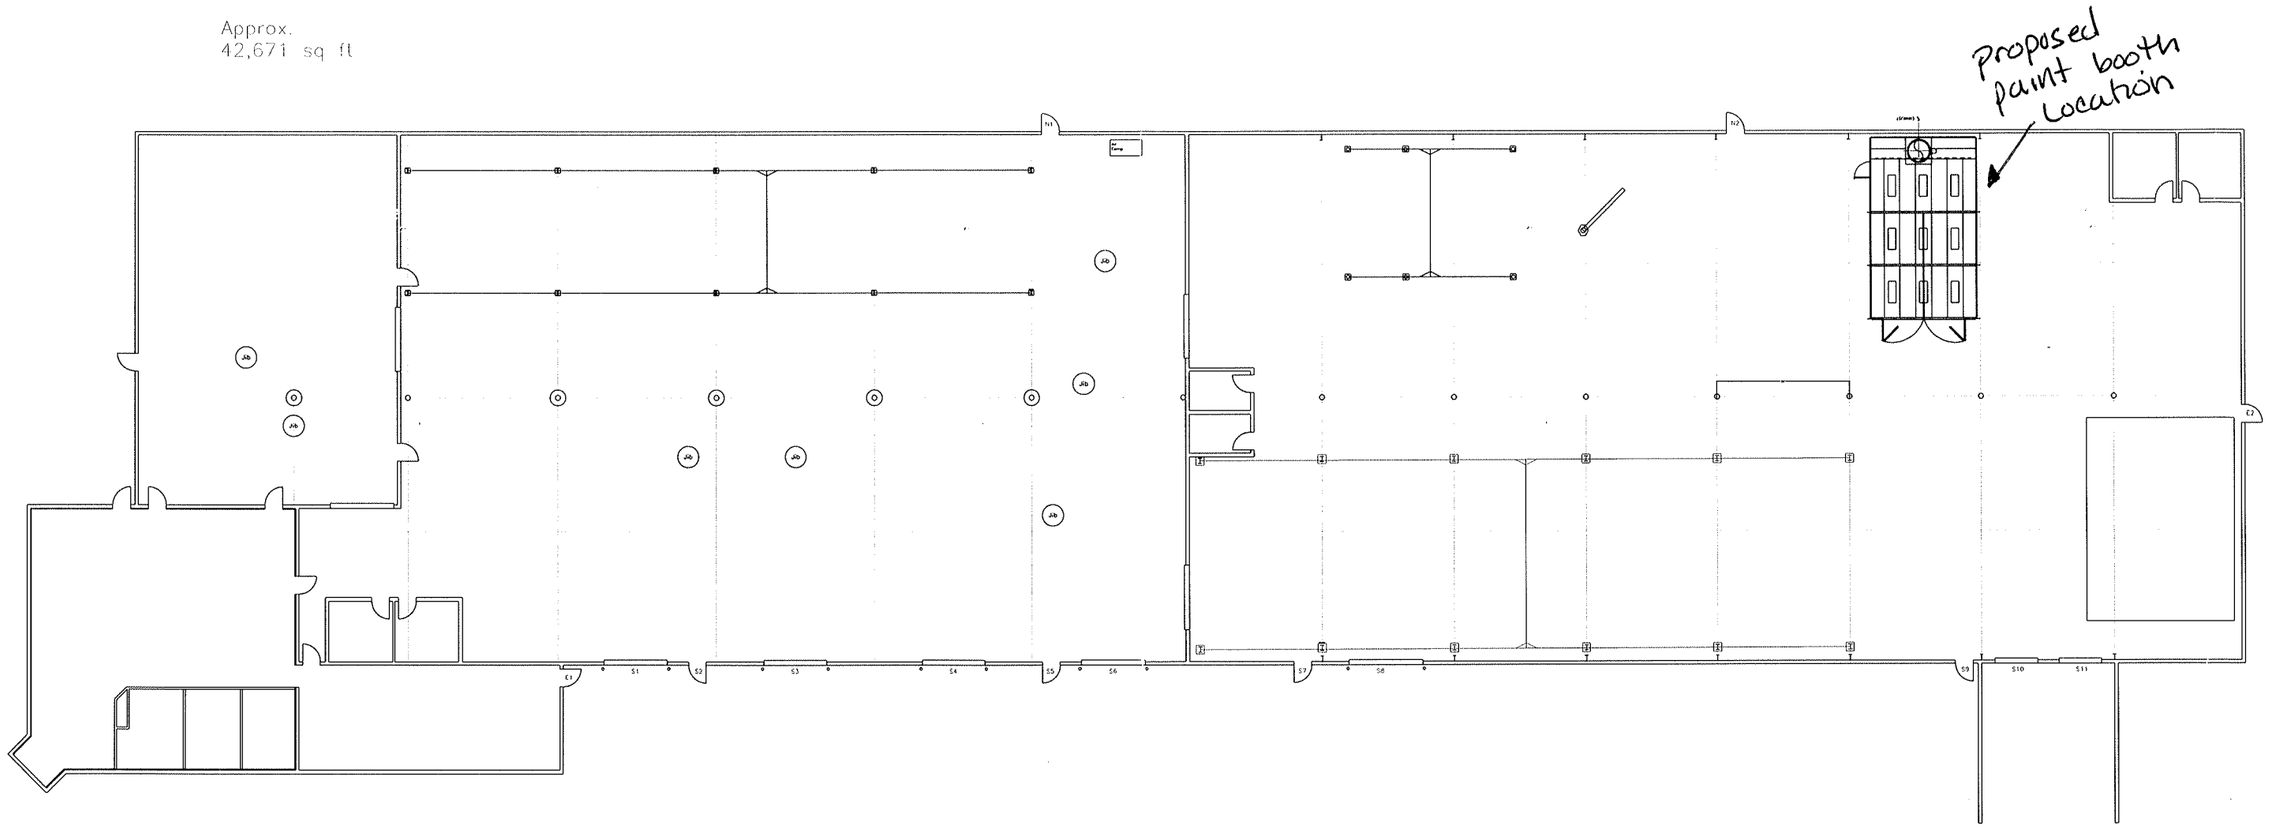

	REVISIONS		
A	XXXXXXXXXXXXXXXXXXXXXXXXXXXXXX	XXX	XX/XX/XX
CHANGE	DESCRIPTION	BY	DATE

PROJECT TITLE: 124 Sunnyside Dr., Milton, WI 53563

SHEET TITLE: Building Layout

	BY	DATE
ENGR	KLB	xx/xx/14
CHECKED	KLB	
APPROVED	KLB	

PLOT SCALE X/XX"=X' FOR 17x11 SIZE PAPER

SHEET 1 OF 1 SHEETS

AutoCAD FILE NAME XXXXXXXXXXXX

AutoCAD FILE PATH c:\DOCUMENTS\

DRAWING NO. **Layout of Paint Booth**

\\TEDSDESKTOP\Users\Owner\Documents\shop layout\New Building 124 Sunnyside Dr\Shop Layout 12-17-15.dwg, 12/18/2015 1:21:05 PM