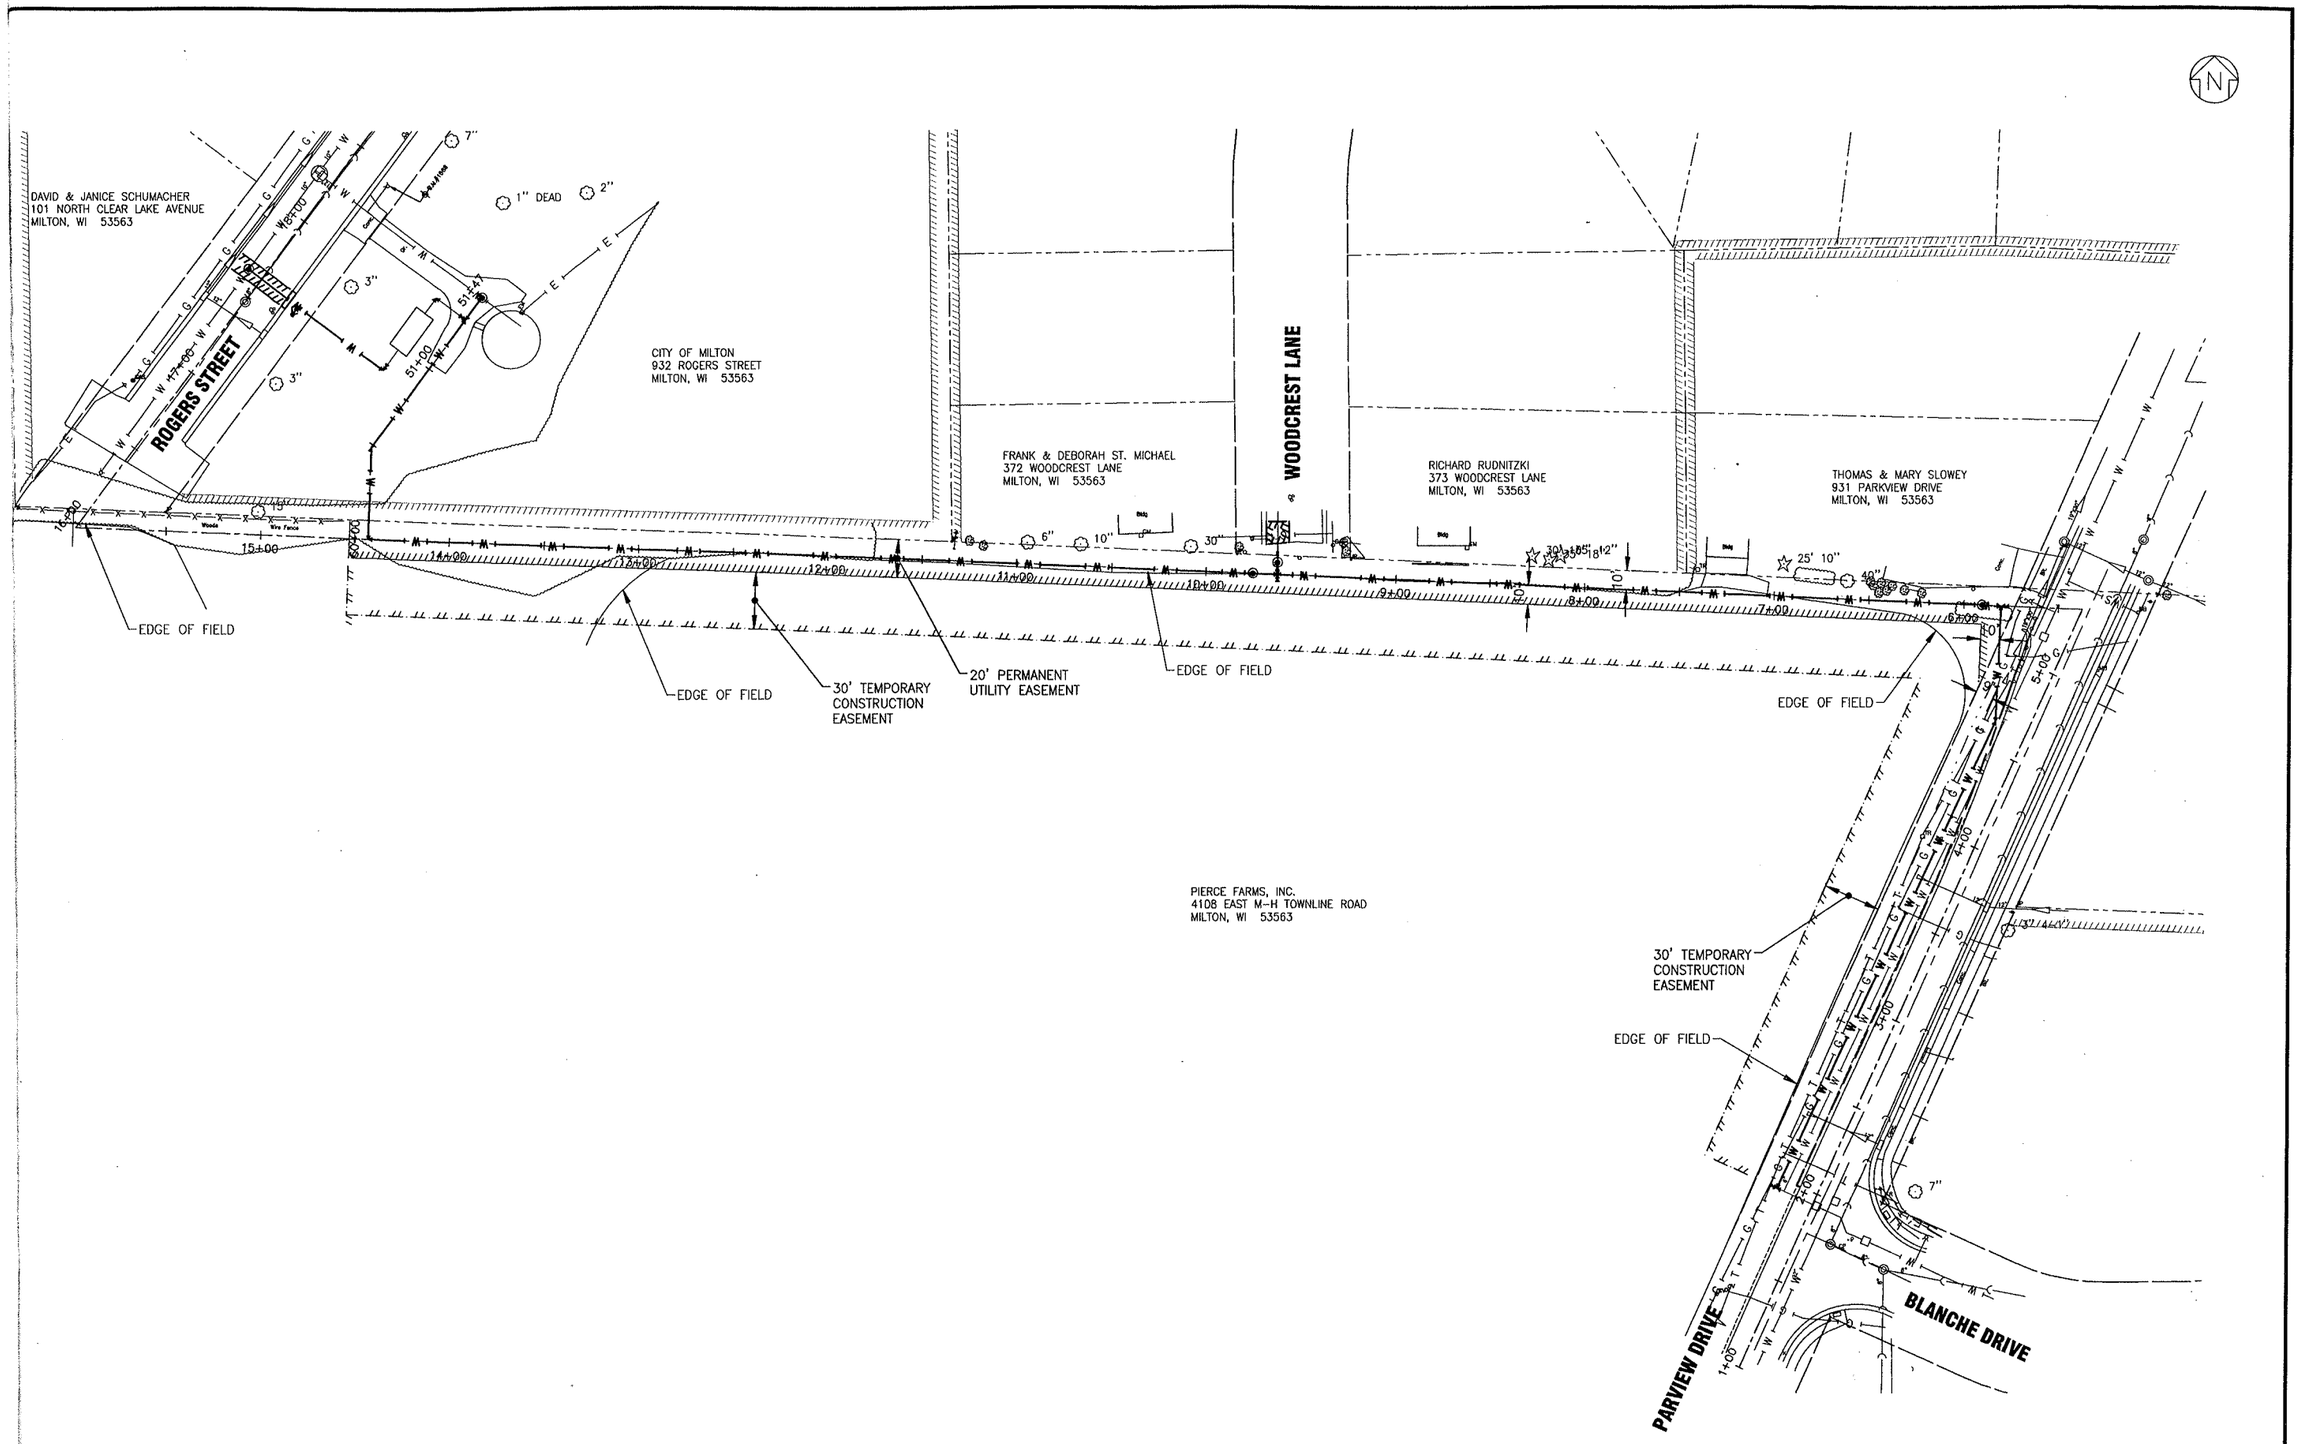

WOODMAN	DESIGNED – MEL	REVISED –	CITY OF MILTON, WISCONSIN SOUTH HIGH PRESSURE ZONE
	DRAWN – TLB/UKB	REVISED –	
	CHECKED – GAV	REVISED –	
	DATE – 9-24-15	REVISED –	

EAST TOWER WATER MAIN EASEMENT
PARKVIEW DRIVE TO ROGERS STREET

SCALE: HORIZ. 1"=40' | PROJECT NO: 150556 | STA. 1+00 TO STA. 15+60

F.A. RTE.	SECTION	COUNTY	TOTAL SHEETS	SHEET NO.
		ROCK	14	11

FED. ROAD DIST. NO. | ILLINOIS | FED. AID PROJECT

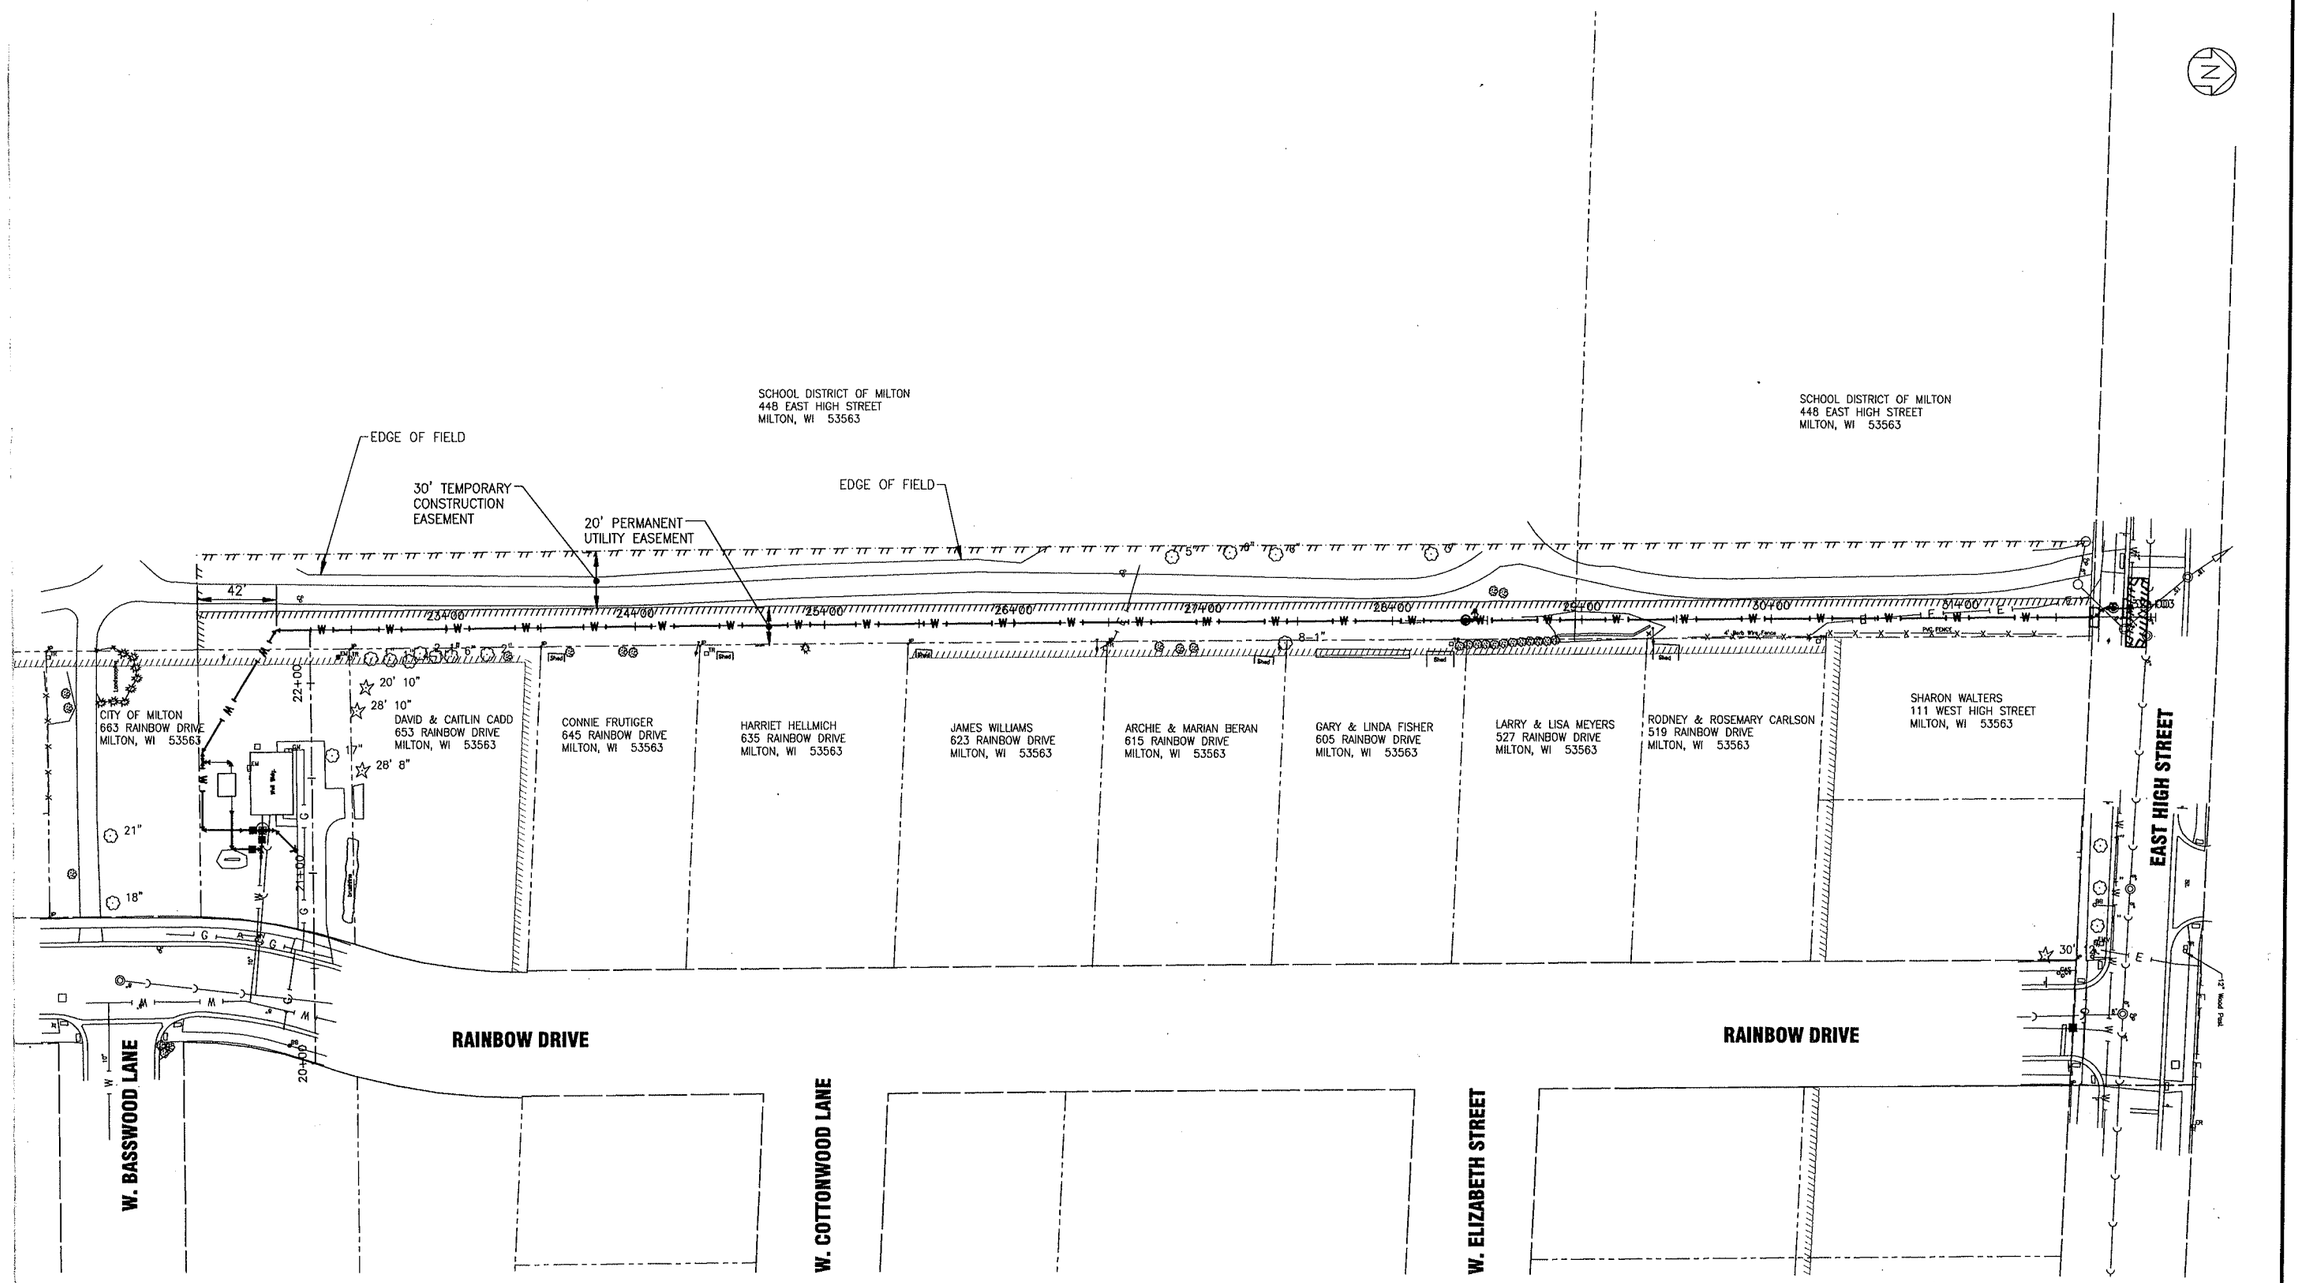

WOODMAN	DESIGNED – MEL	REVISED –	CITY OF MILTON, WISCONSIN SOUTH HIGH PRESSURE ZONE WATER MAIN
	DRAWN – TLB/UKB	REVISED –	
	CHECKED – GAV	REVISED –	
	DATE – 9-24-15	REVISED –	

WELL 4 WATER MAIN EASEMENT
RAINBOW DRIVE TO EAST HIGH STREET

SCALE: HORIZ. 1"=40' | PROJECT NO: 150556 | STA. 20+00 TO STA. 32+00

F.A. RTE.	SECTION	COUNTY	TOTAL SHEETS	SHEET NO.
		ROCK	14	12

FED. ROAD DIST. NO. | ILLINOIS | FED. AID PROJECT