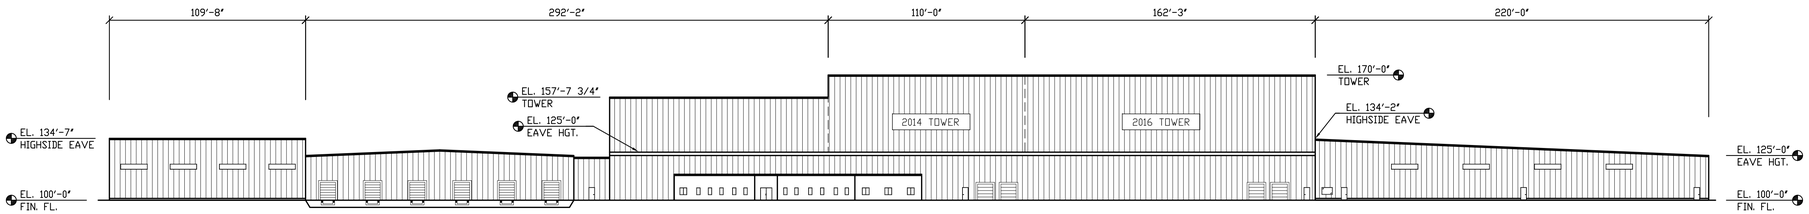

CHARTER NEX – SOUTH ELEVATION

SCALE: 1" = 40'-0"