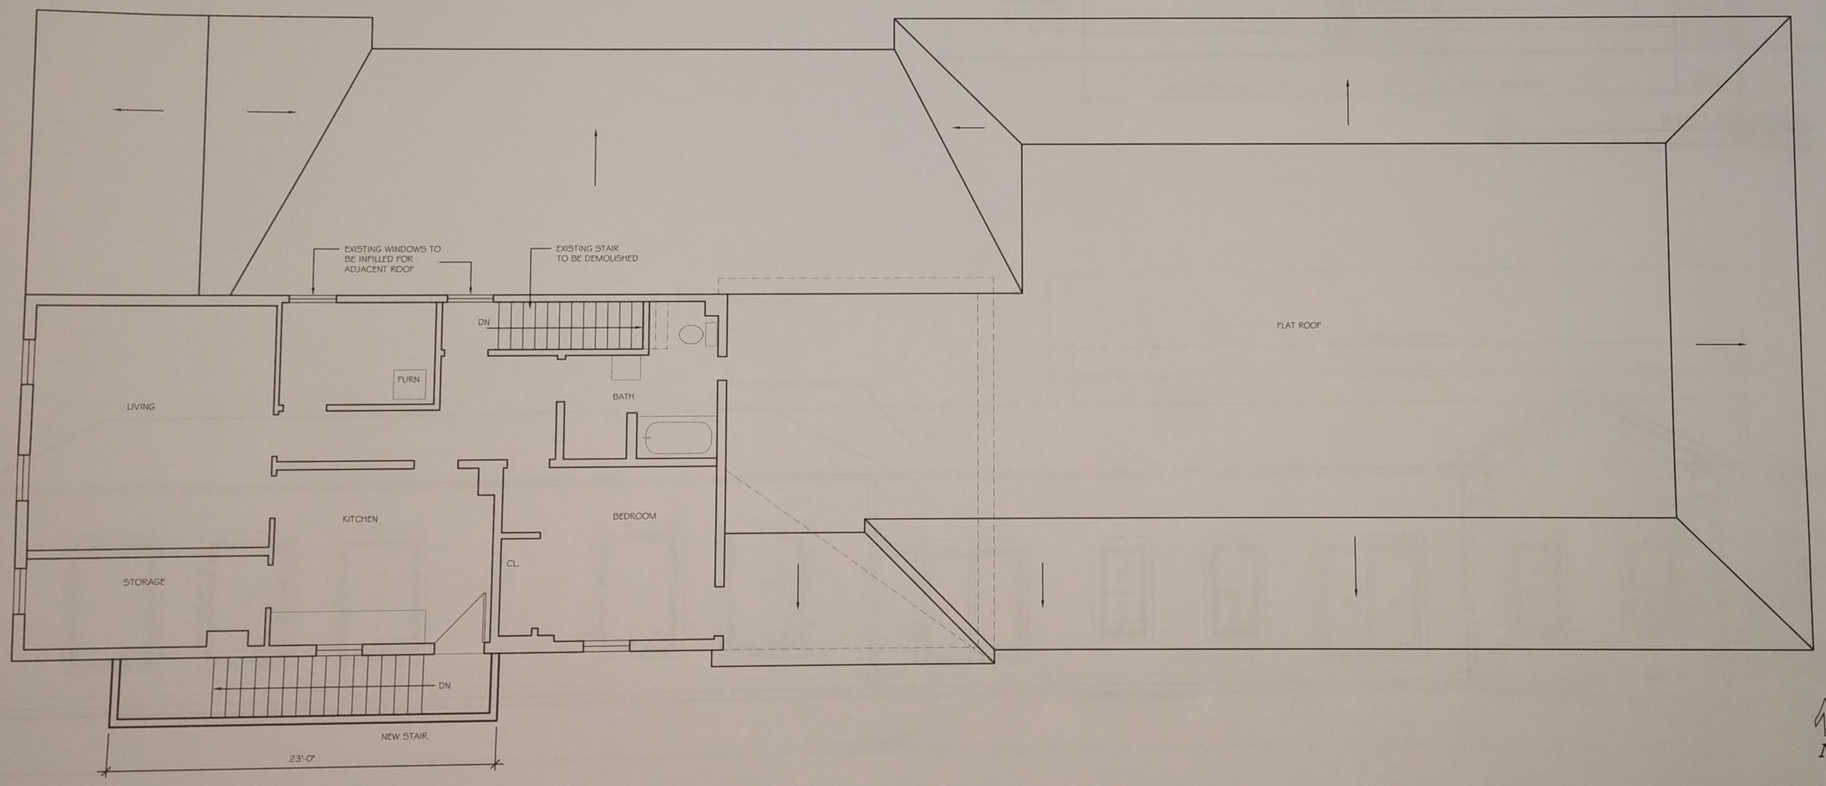

N

20
A2

UPPER FLOOR PLAN
SCALE: 1/4" = 1'-0"
2016\Northleaf Winery\NW-drawings.dwg
DATE:

the Design Alliance Architects, Inc.
1003 Madison Avenue
Fort Atkinson, WI
(920) 563-3404
FAX (920) 568-7035

Northleaf Winery
Addition
302 -304 S. Janesville Street
Milton, WI

DRAWING NAMES

UPPER FLOOR PLAN

REVISIONS

PROJECT DATA

DATE: April 20, 2016
DRAWN BY: JH
CHECKED BY: P.W.

SHEET NO.

A-2