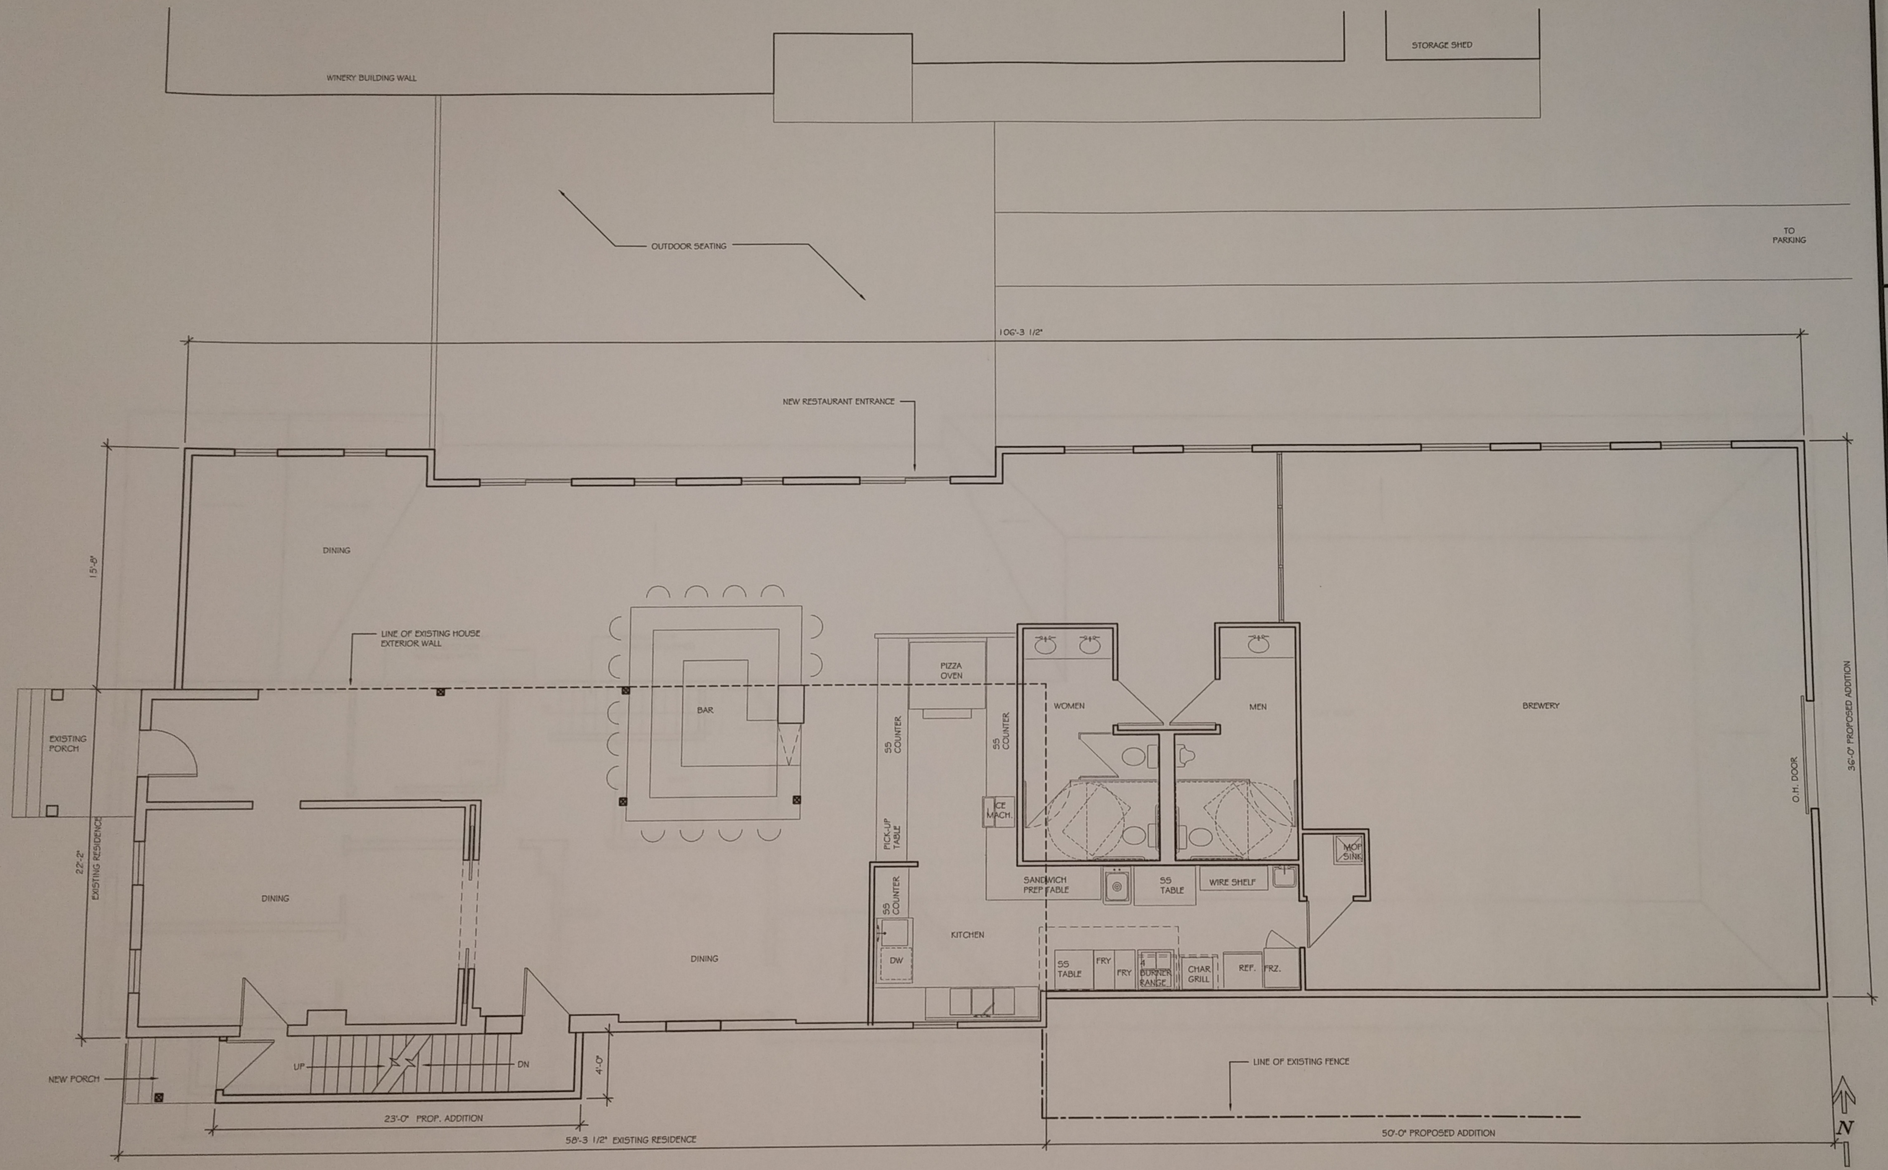

20/A1 MAIN FLOOR PLAN

SCALE: 1/4" = 1'-0"

2016\Northleaf Winery\NW-drawings.dwg

DATE:

Design Alliance Architects, Inc.

1003 Madison Avenue
Fort Atkinson, WI

(920) 563-3404
FAX (920) 568-7058

Northleaf Winery
Addition
302 -304 S. Janesville Street
Milton, WI

DRAWING NAMES

MAIN FLOOR PLAN

REVISIONS

PROJECT DATA

DATE: April 20, 2016
DRAWN BY: JH
CHECKED BY: P.W.

SHEET NO.

A-1