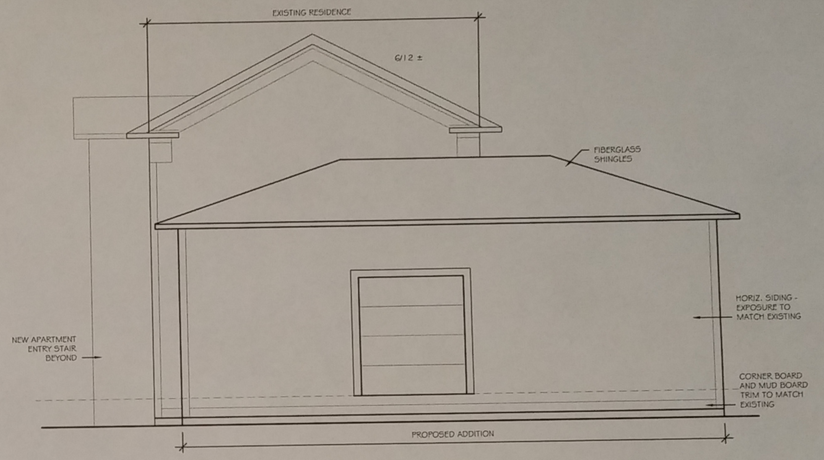

10
A4

EAST ELEVATION
SCALE: 1/4" = 1'-0"
2016©Northleaf Winery\NW-drawings.dwg
DATE:

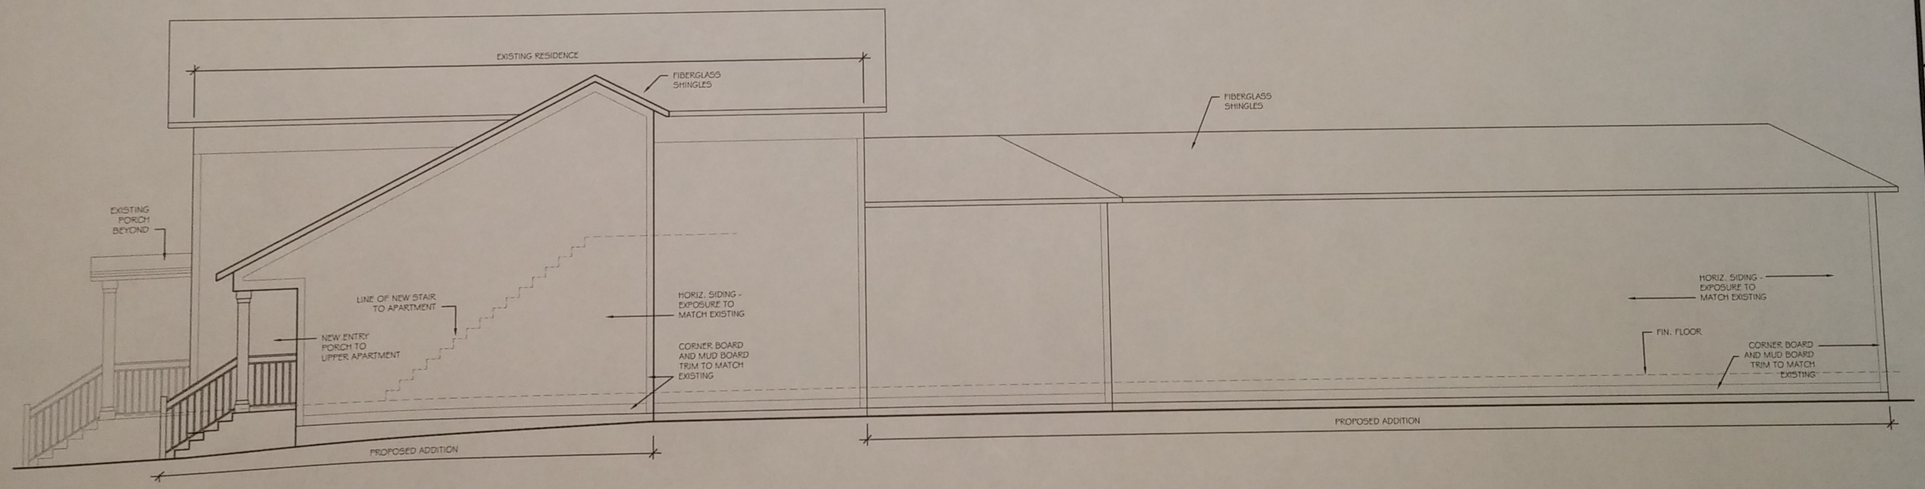

20
A4

SOUTH ELEVATION
SCALE: 1/4" = 1'-0"
2016©Northleaf Winery\NW-drawings.dwg
DATE:

iDesign Alliance Architects, Inc.
1003 Madison Avenue
Fort Atkinson, WI
(920) 563-3454
FAX (920) 568-7058

Northleaf Winery
Addition
302 -304 S. Janesville Street
Milton, WI

DRAWING NAMES
EXT. ELEVATIONS

REVISIONS

PROJECT DATA
DATE: April 20, 2016
DRAWN BY: JH
CHECKED BY: P.W.

SHEET NO.
A-4