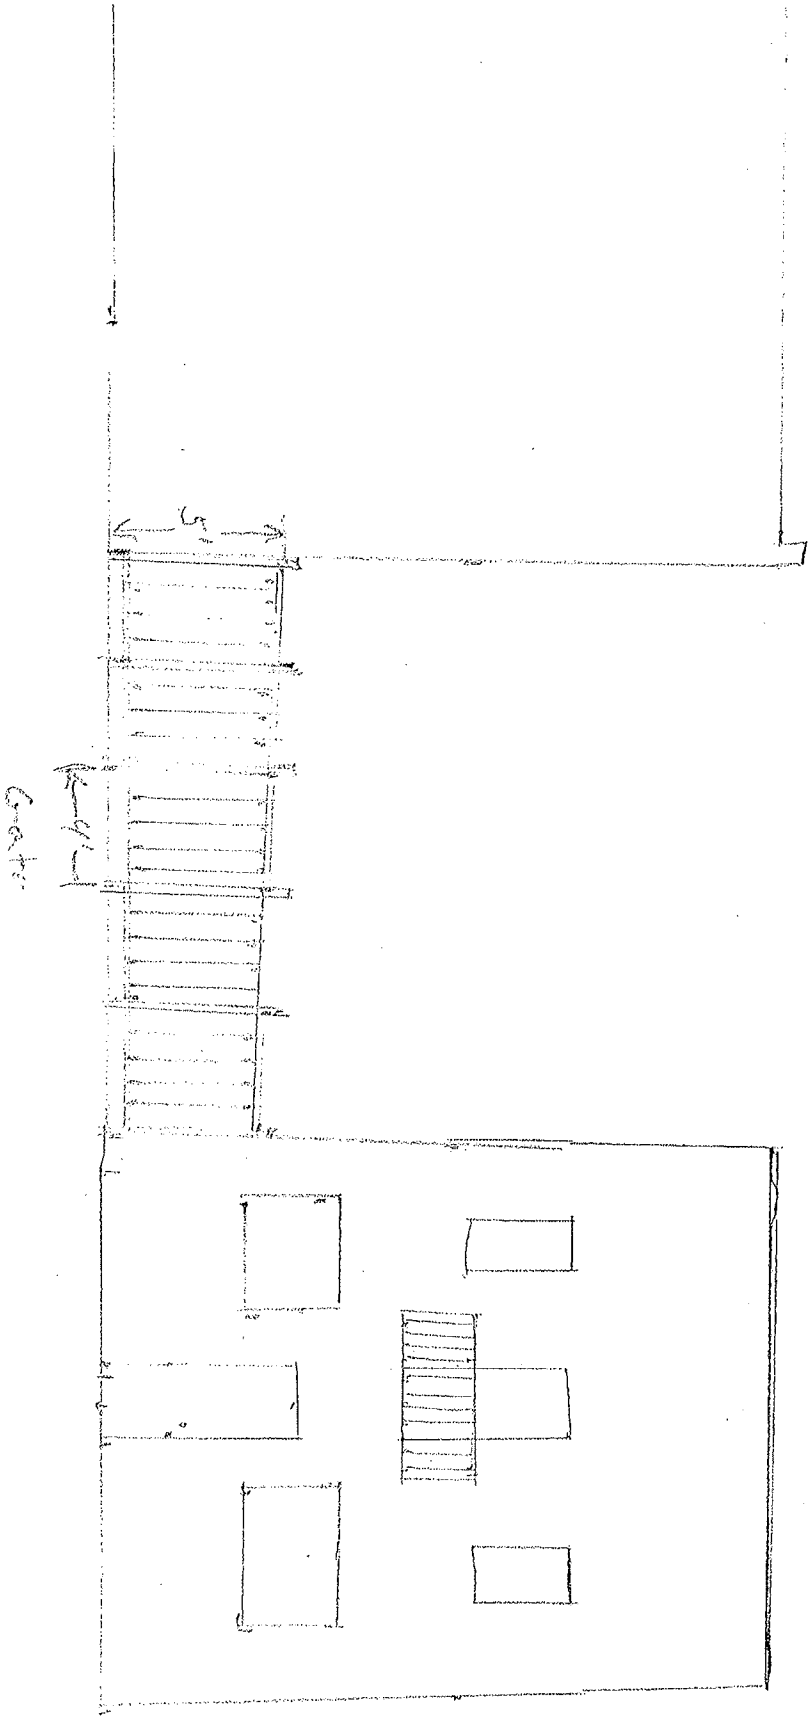
Gate

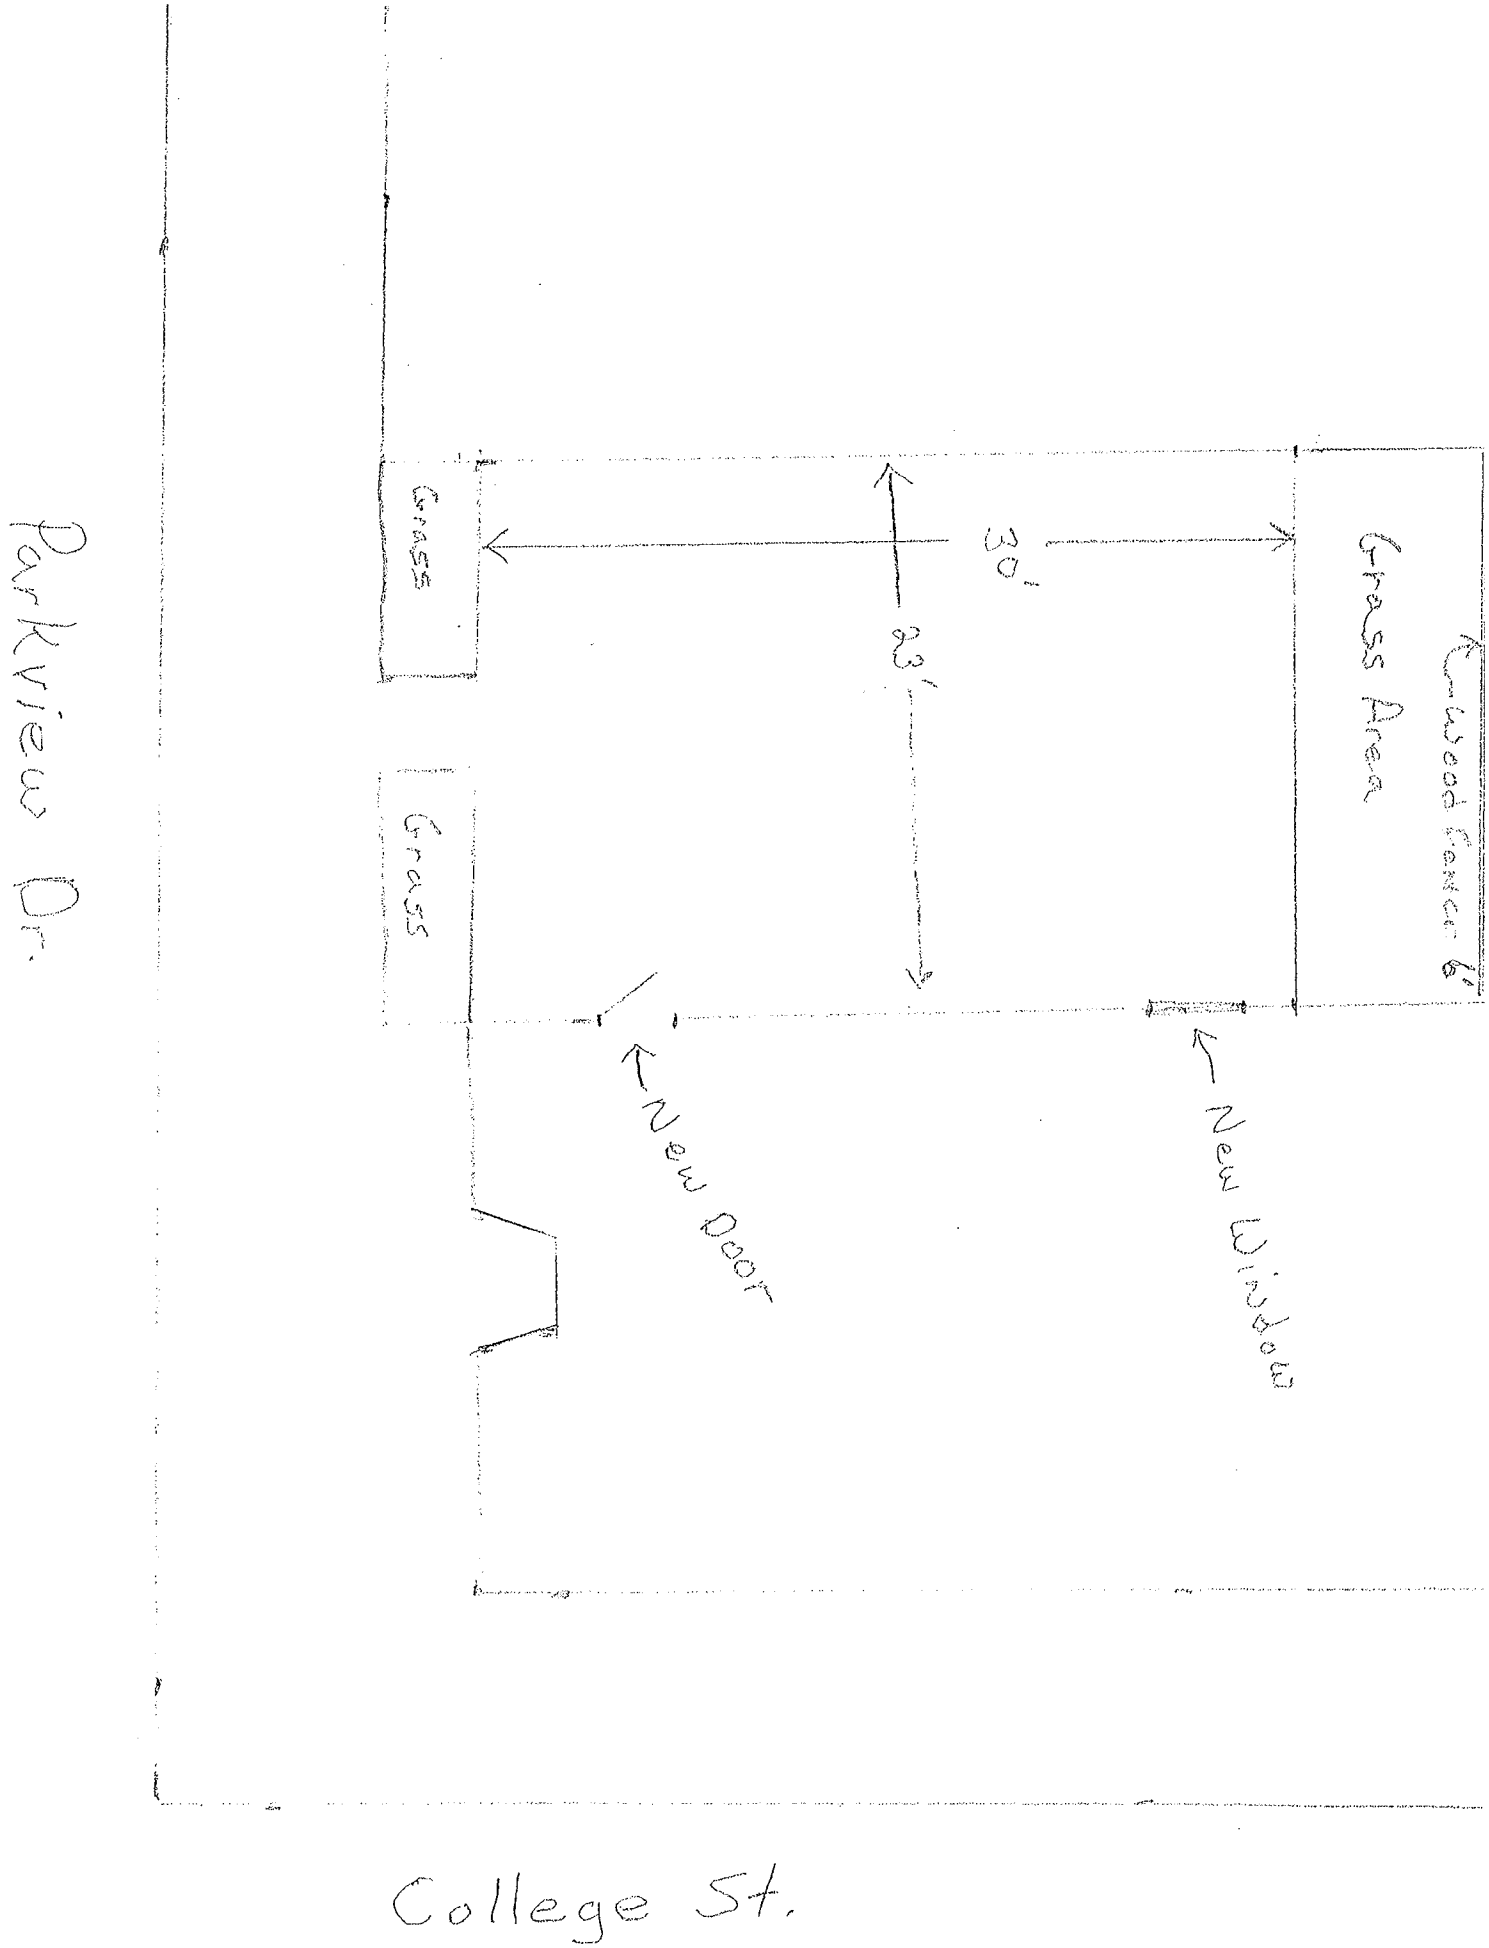
Parkview Dr.
Grass
Grass
30'
23'
Grass Area
Wood Fence 6'
New Door
New Window
College St.