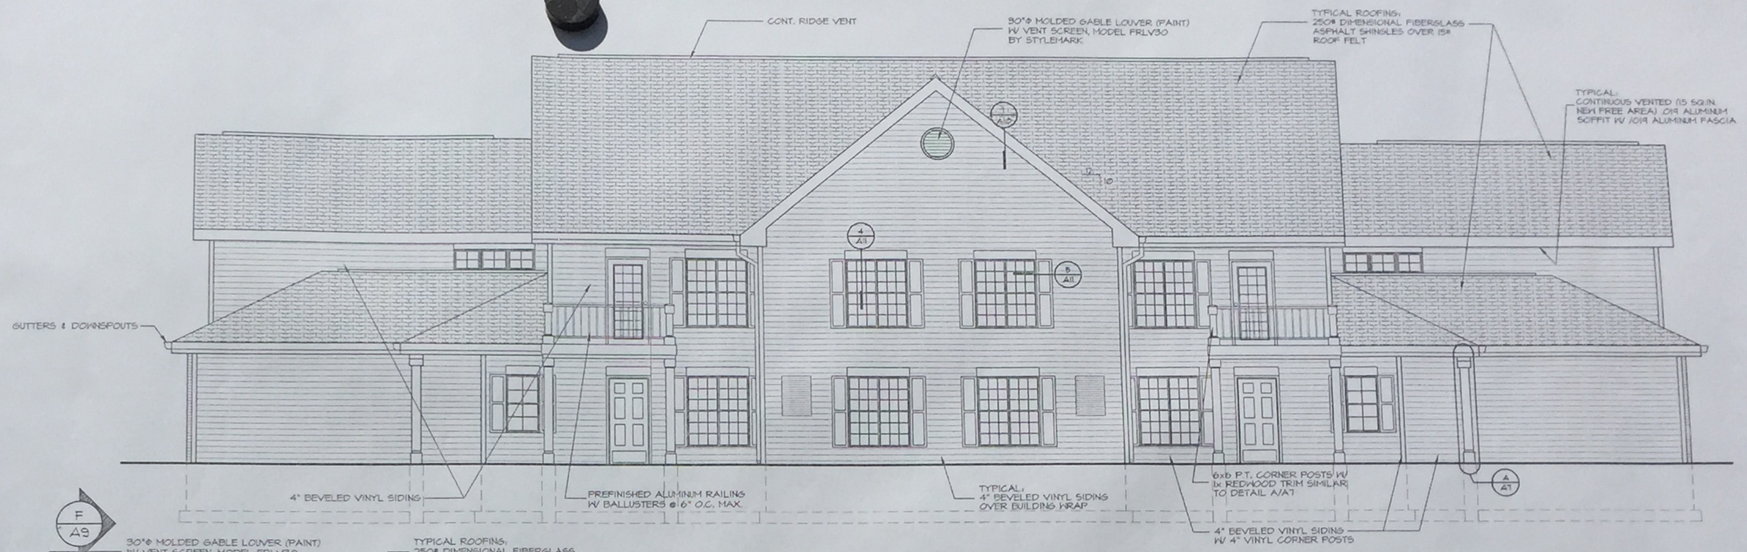

BUILDING 'A' - SIDE ELEVATION (REAR)

3/16" = 1'-0"

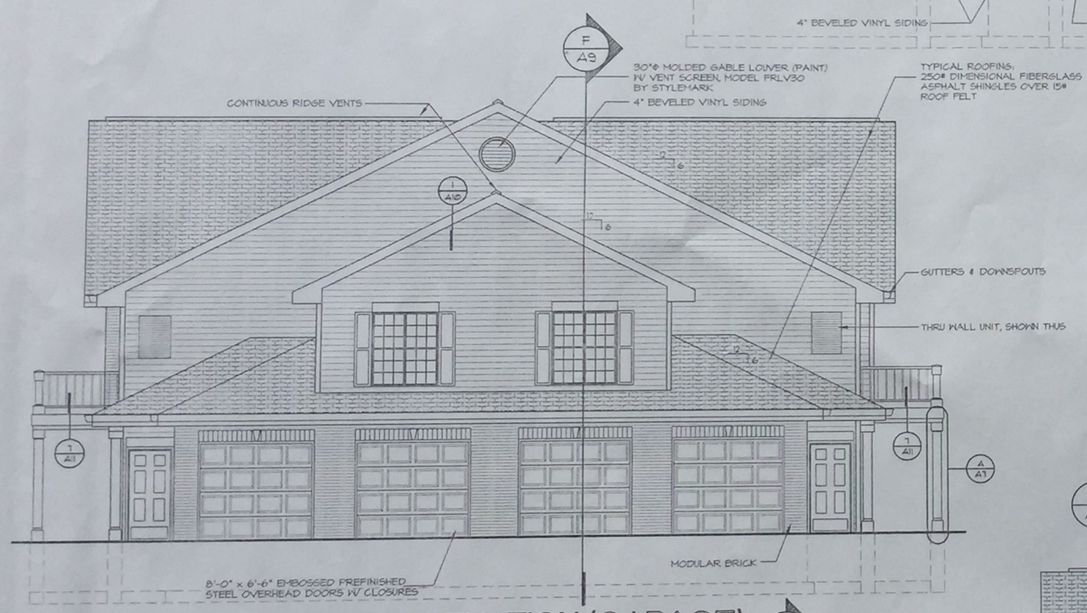

BUILDING 'A' - END ELEVATION (GARAGE)

3/16" = 1'-0"

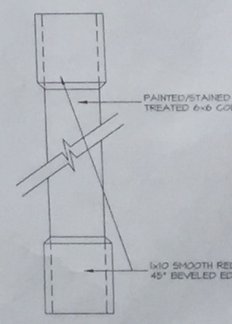

DECK COLUMN DETAIL

1 1/2" = 1'-0"

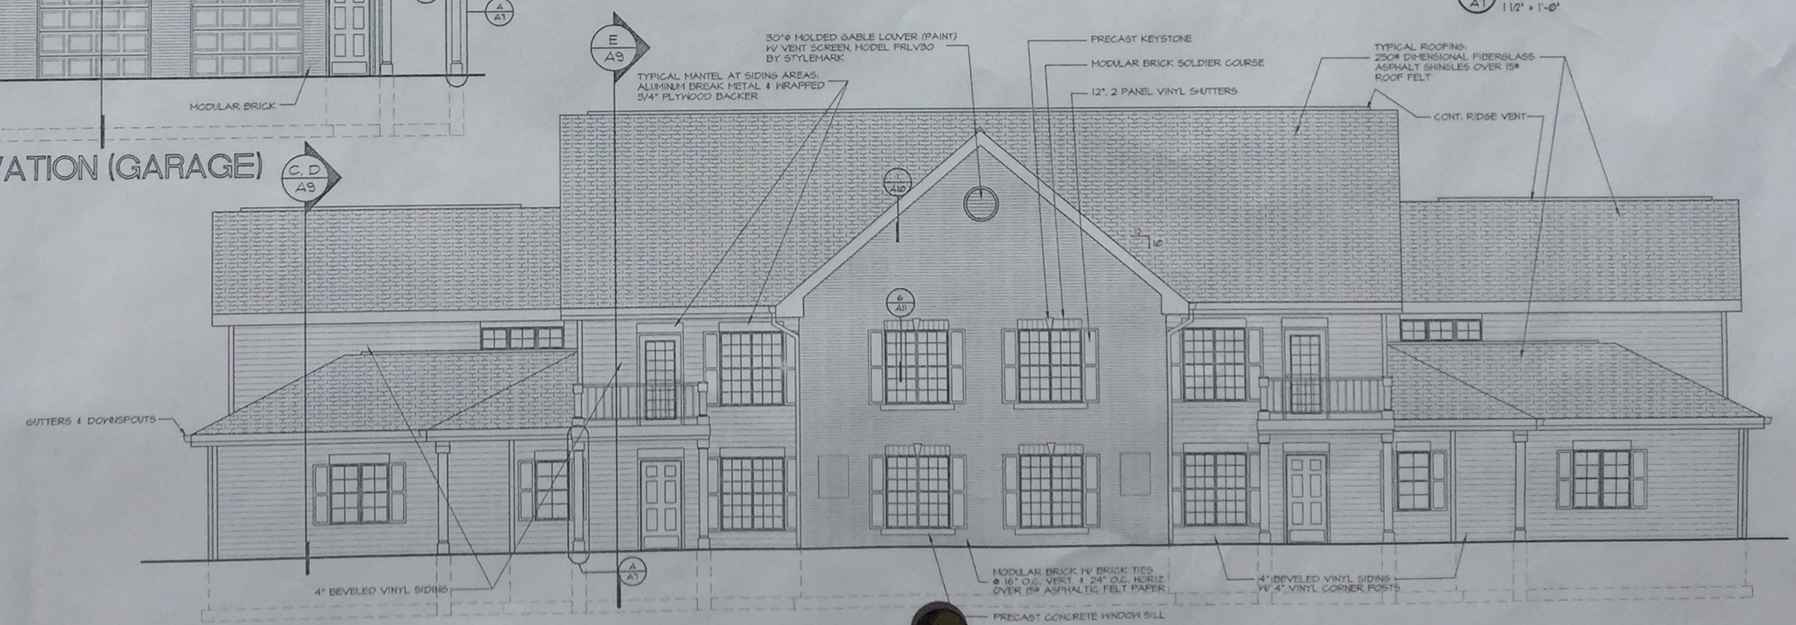

BUILDING 'A' - SIDE ELEVATION (FRONT)

3/16" = 1'-0"

GARY BRINK & ASSOCIATES
ARCHITECTS

6505 SCHROEDER ROAD
MADISON, WI 53711
608-273-9636
608-273-3757 (FAX)

PROJECT:
SUNSET DRIVE APARTMENTS
SUNSET DRIVE
MILTON, WISCONSIN

CLIENT:
MIRKWOOD DEVEL... INC.

©1998 GARY BRINK & ASSOC.
Any duplication, reproduct... or use by any other par... prohibited unless prior w... authorization is received ... GARY BRINK & ASSOC.

PROJECT: 97
CAD\FILE: A7-9...
DRAWN BY:
DATE: 05/1...

A7