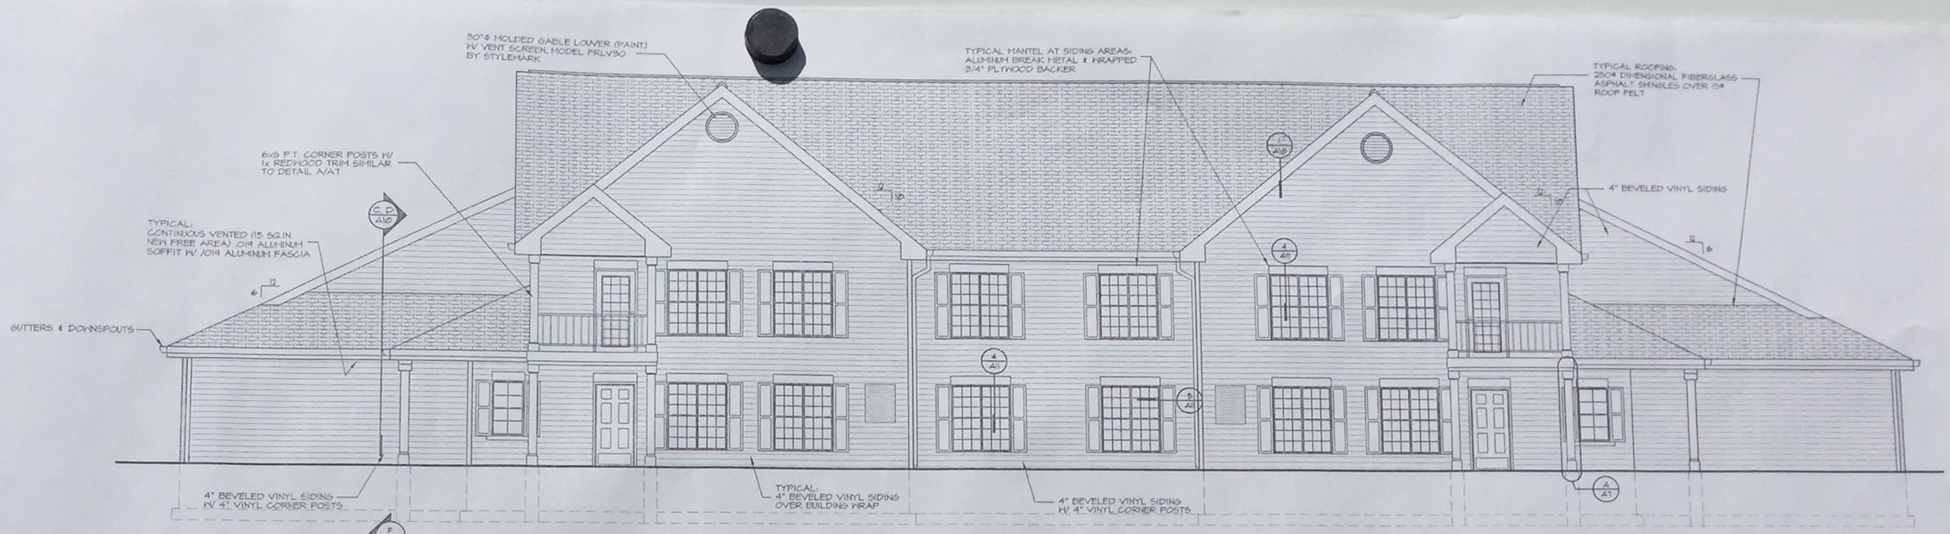

BUILDING 'B' - SIDE ELEVATION (REAR)

3/16" = 1'-0"

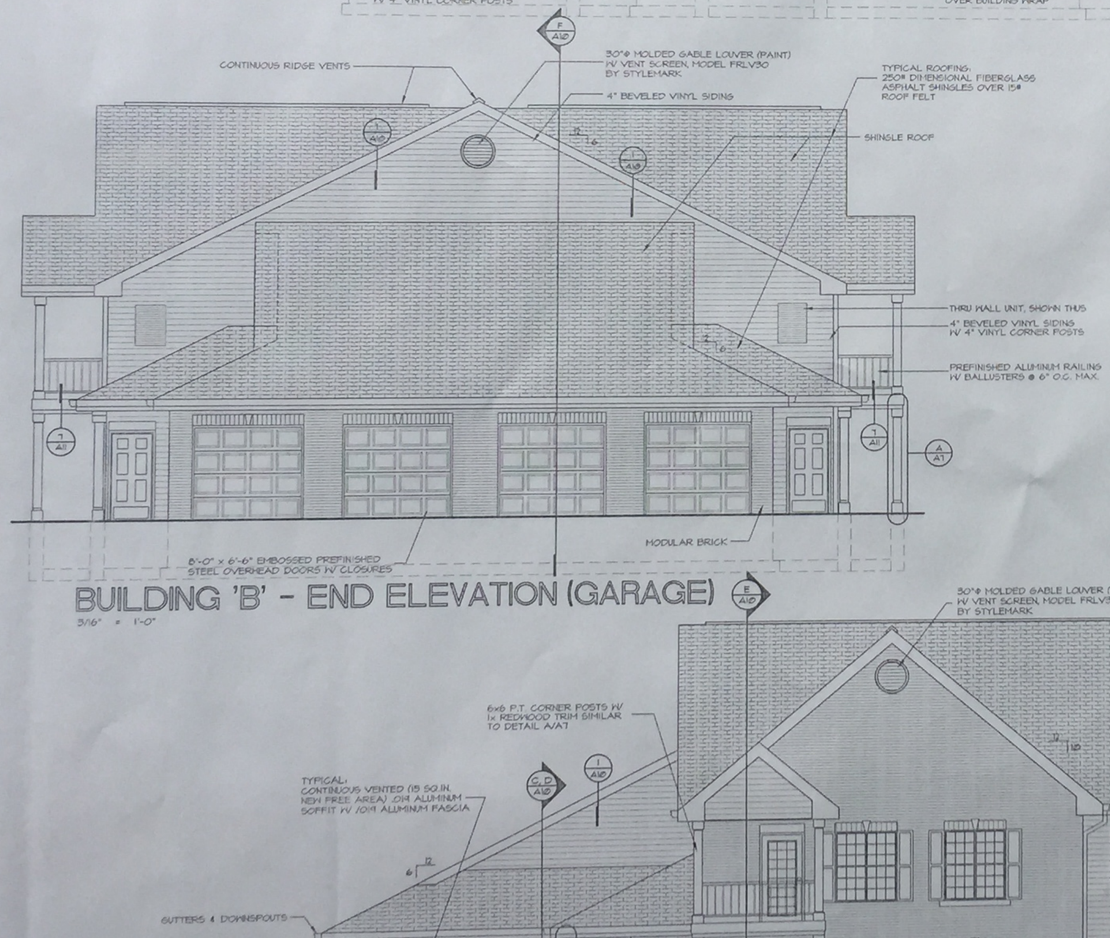

BUILDING 'B' - END ELEVATION (GARAGE)

3/16" = 1'-0"

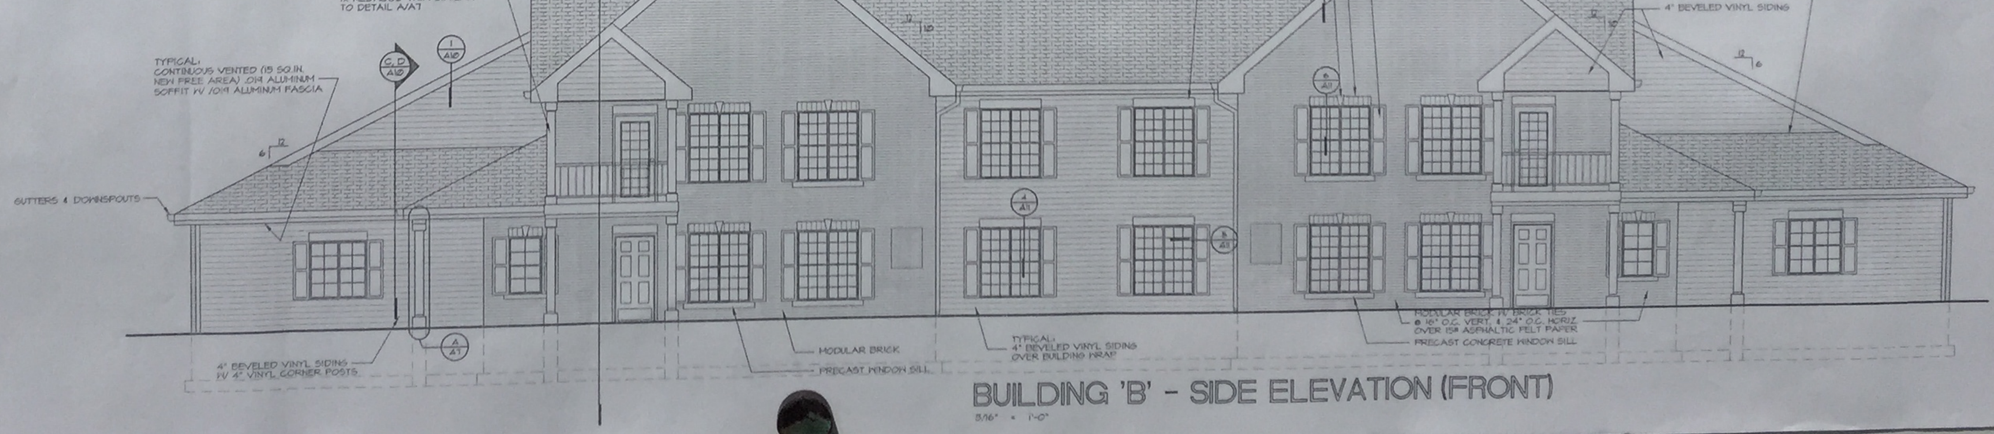

BUILDING 'B' - SIDE ELEVATION (FRONT)

3/16" = 1'-0"

GARY BRINK & ASSOCIATES
ARCHITECTS

6505 SCHROEDER ROAD
MADISON, WI 53711
608-273-9636
608-273-3757 (FAX)

PROJECT:
SUNSET DRIVE APARTMENTS

SUNSET DRIVE
MILTON, WISCONSIN

CLIENT:
WOOD DEVELOPMENT, INC

©1998 GARY BRINK & A
Any duplication, reprod
or use by any other p
prohibited unless prior
authorization is receive
GARY BRINK & ASSOC.

PROJECT:
CAD\FILE: A8-
DRAWN BY:
DATE: 05

A8