EXISTING ← → PROPOSED

SUNSET DRIVE

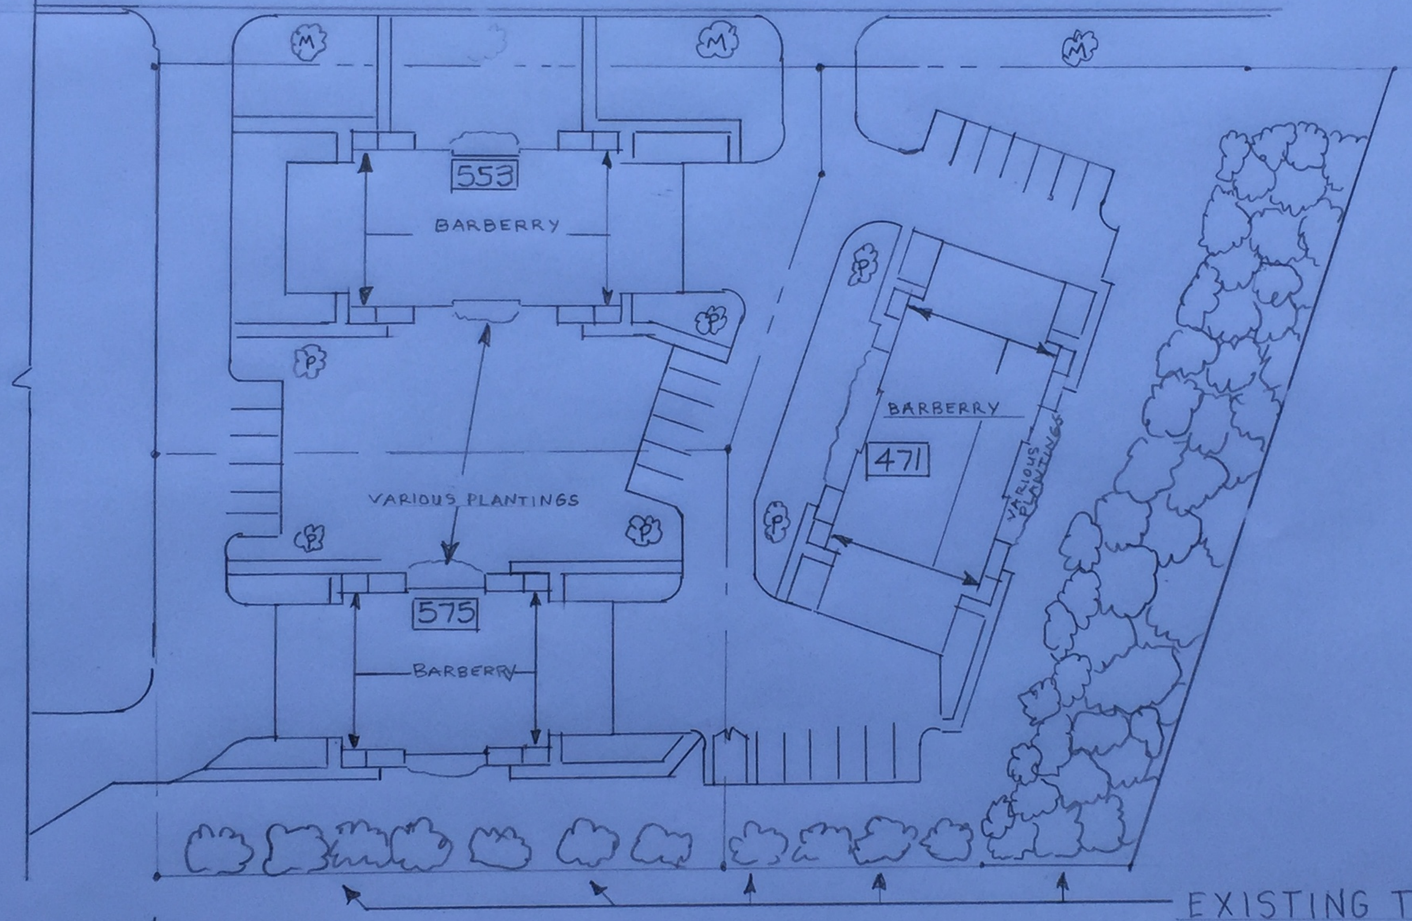

EXISTING TREES

EXISTING ← → PROPOSED

(P) = PLUM, NEWPORT

(M) = MAPLE, SUGAR

LANDSCAPE PLAN
SUNSET DRIVE APTS.

SCALE: 1" = 40'	APPROVED BY:	DRAWN BY
DATE: 6-30-16		REVISED
		DRAWING NUMBER