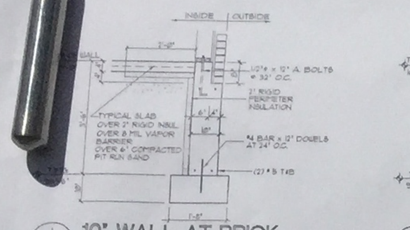

1 / A1 **10" WALL AT BRICK**
SCALE: 1/2" = 1'-0"

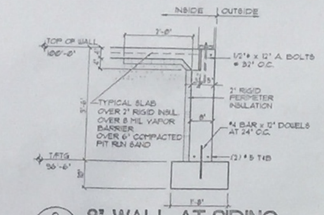

2 / A1 **8" WALL AT SIDING**
SCALE: 1/2" = 1'-0"

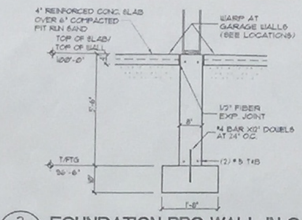

3 / A1 **FOUNDATION BRG WALL IN GARAGE**
SCALE: 1/2" = 1'-0"

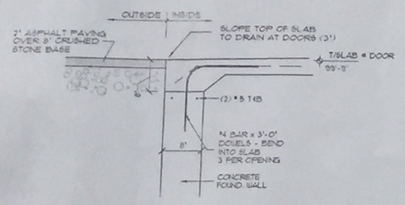

4 / A1 **WALL AT GARAGE DOOR**
SCALE: 3/4" = 1'-0"

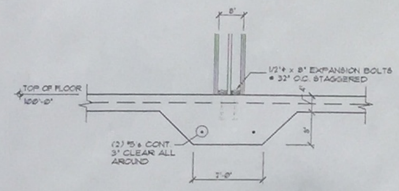

5 / A1 **THICKENED SLAB**
SCALE: 1/2" = 1'-0"

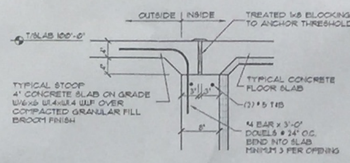

6 / A1 **STOOP • FROST WALL (ENTRY DOOR)**
SCALE: 3/4" = 1'-0"

REINFORCING NOTES

1. REINFORCING SHALL BE DETAILED IN ACCORDANCE WITH ACI 315-74.
2. ALL LAPS SHALL BE CLASS 'C' UNLESS OTHERWISE NOTED ON THE DESIGN DRAWINGS OR UNLESS THE DETAILER TAKES SPECIAL CARE TO PROVIDE STAGGERED LAPS. USE TOP BAR LAP LENGTHS FOR ALL HORIZONTAL WALL BARS AND FOR TOP BARS IN SLABS AND BEAMS OVER 12" DEEP.
3. LAP LENGTH SHALL BE SPECIFICALLY NOTED ON PLACING DRAWINGS WHERE MORE THAN ONE BAR MAKES UP A CONTINUOUS STRING.
4. CORNER BARS WITH CLASS 'C' LAPS SHALL BE PROVIDED AT WALL CORNERS AND INTERSECTIONS PER ACI 315-74 FIGURE 2-13 EXCLUDING TOP CENTER DETAIL.
5. HORIZONTAL BARS EXCEPT FOR CONTINUOUS STRINGS FROM ONE CORNER OR OPENING TO ANOTHER SHALL BE DETAILED TO SHOW THE DISTANCE FROM AT LEAST ONE END OF THE BAR TO THE NEAREST BUILDING GRID LINE OR WALL.
6. WELDED WIRE FABRIC SHALL BE LAPPED AND/OR ANCHORED TO DEVELOP f_y PER ACI 315-74.

 

DESIGN STRESSES

CAST IN PLACE CONCRETE

FOOTINGS	f'c = 3000 psi
INTERIOR SLAB ON GRADE	f'c = 4000 psi
EXTERIOR FLATWORK	f'c = 4000 psi
OTHER	f'c = 3000 psi
REINFORCING STEEL	fy = 60000 psi
WELDED WIRE FABRIC	fy = 65000 psi

STRUCTURAL STEEL

TUBE STEEL	fy = 46000 psi (ASTM A500)
OTHER	fy = 36000 psi (ASTM A36)

WELDING ELECTRODES E70XX

SOIL BEARING PRESSURE (PRESUMED). 3000 P.S.F.

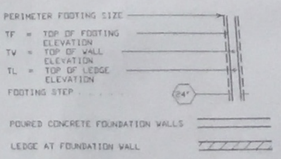

GARY BRINK & ASSOCIATES
ARCHITECTS

6508 SCHROEDER ROAD
MADISON, WI 53711
608-273-9636
608-273-3757 (FAX)

FOOTING SCHEDULE

MARK	SIZE	REINFORCING
F-2.8	2'-8" x 2'-8" x 12"	3 - #4 BARS EACH WAY
F-3.0	3'-0" x 3'-0" x 12"	4 - #4 BARS EACH WAY
F-3.5	3'-6" x 3'-6" x 12"	5 - #4 BARS EACH WAY
F-4.0	4'-0" x 4'-0" x 12"	6 - #4 BARS EACH WAY
F 24	2'-0" WIDE x 12"	2 - #5 BARS LONG
TYP. WALL FOOTINGS	20" WIDE x 10"	

NOTES:

1. COORDINATE FLOOR DRAIN LOCATIONS WITH PLUMBING CONTRACTOR.
2. COLUMN FOOTINGS AT WALL ENDS ARE NOT ALWAYS CENTERED ON COLUMNS - SEE FOUNDATION PLAN FOR DIMENSION OFFSETS AT AFFECTED COLUMNS

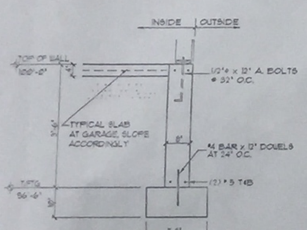

7 / A1 **8" WALL AT GARAGE**
SCALE: 1/2" = 1'-0"

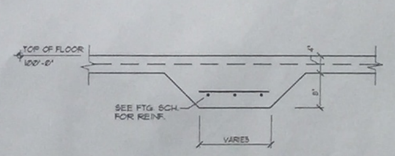

8 / A1 **THICKENED SLAB • WOOD COLUMNS**
SCALE: 1/2" = 1'-0"

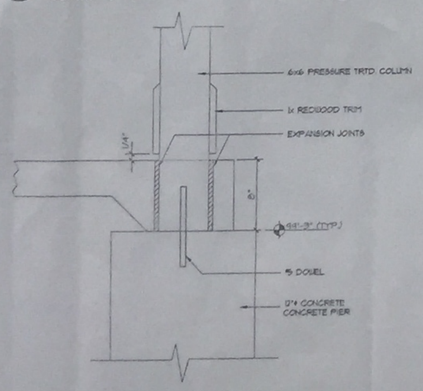

9 / A1 **COLUMN FOOTING**
1 1/2" = 1'-0"

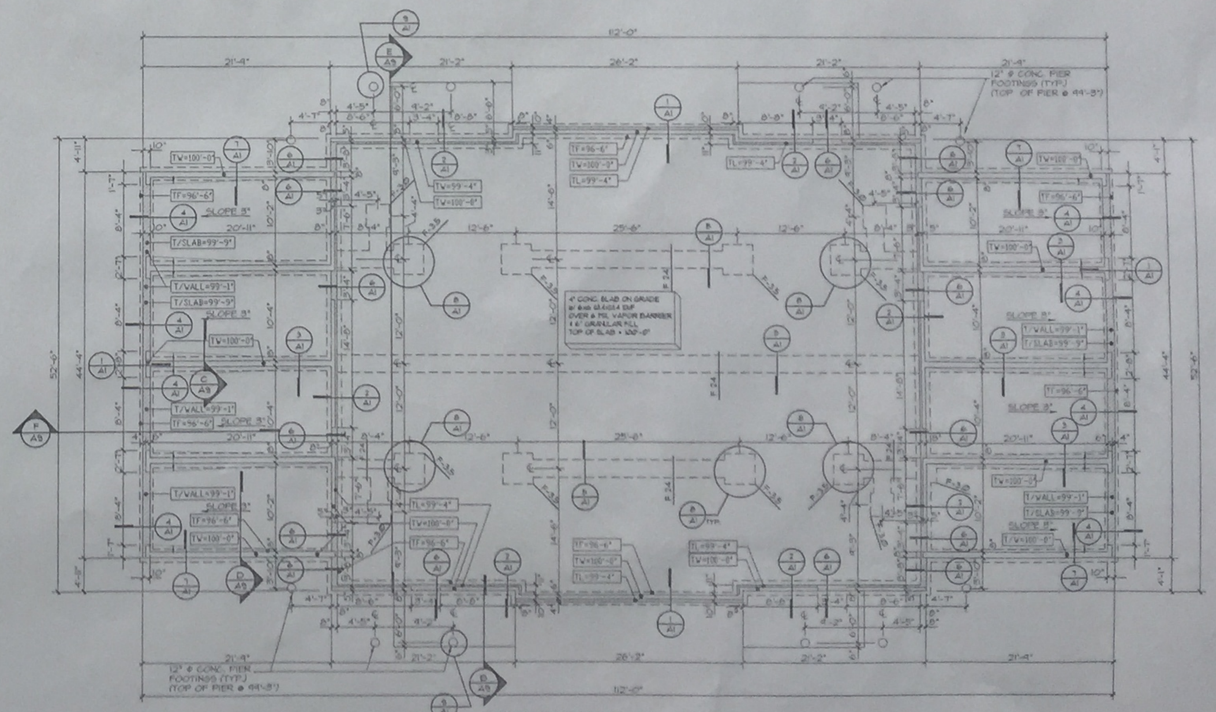

FOUNDATION PLAN - BUILDING 'A'
1/8" = 1'-0"

PROJECT:
SUNSET DRIVE APARTMENTS
SUNSET DRIVE
MILTON, WISCONSIN

CLIENT:
MIRKWOOD DEVELOPMENT, INC.
1507 NEWPORT AVENUE JANESVILLE, WISCONSIN 53545

©1998 GARY BRINK & ASSOC.
Any duplication, reproduction or use by any other party is prohibited unless prior written authorization is received from GARY BRINK & ASSOC.

PROJECT:	9746
CAD\FILE:	A1-9746
DRAWN BY:	TB
DATE:	05/15/98

A1