QUAM ENGINEERING, LLC 4604 Siggelkow Road, Suite A – McFarland, WI 53558 (608) 838-7750 \KE-06-13\KE06BASE.DWG

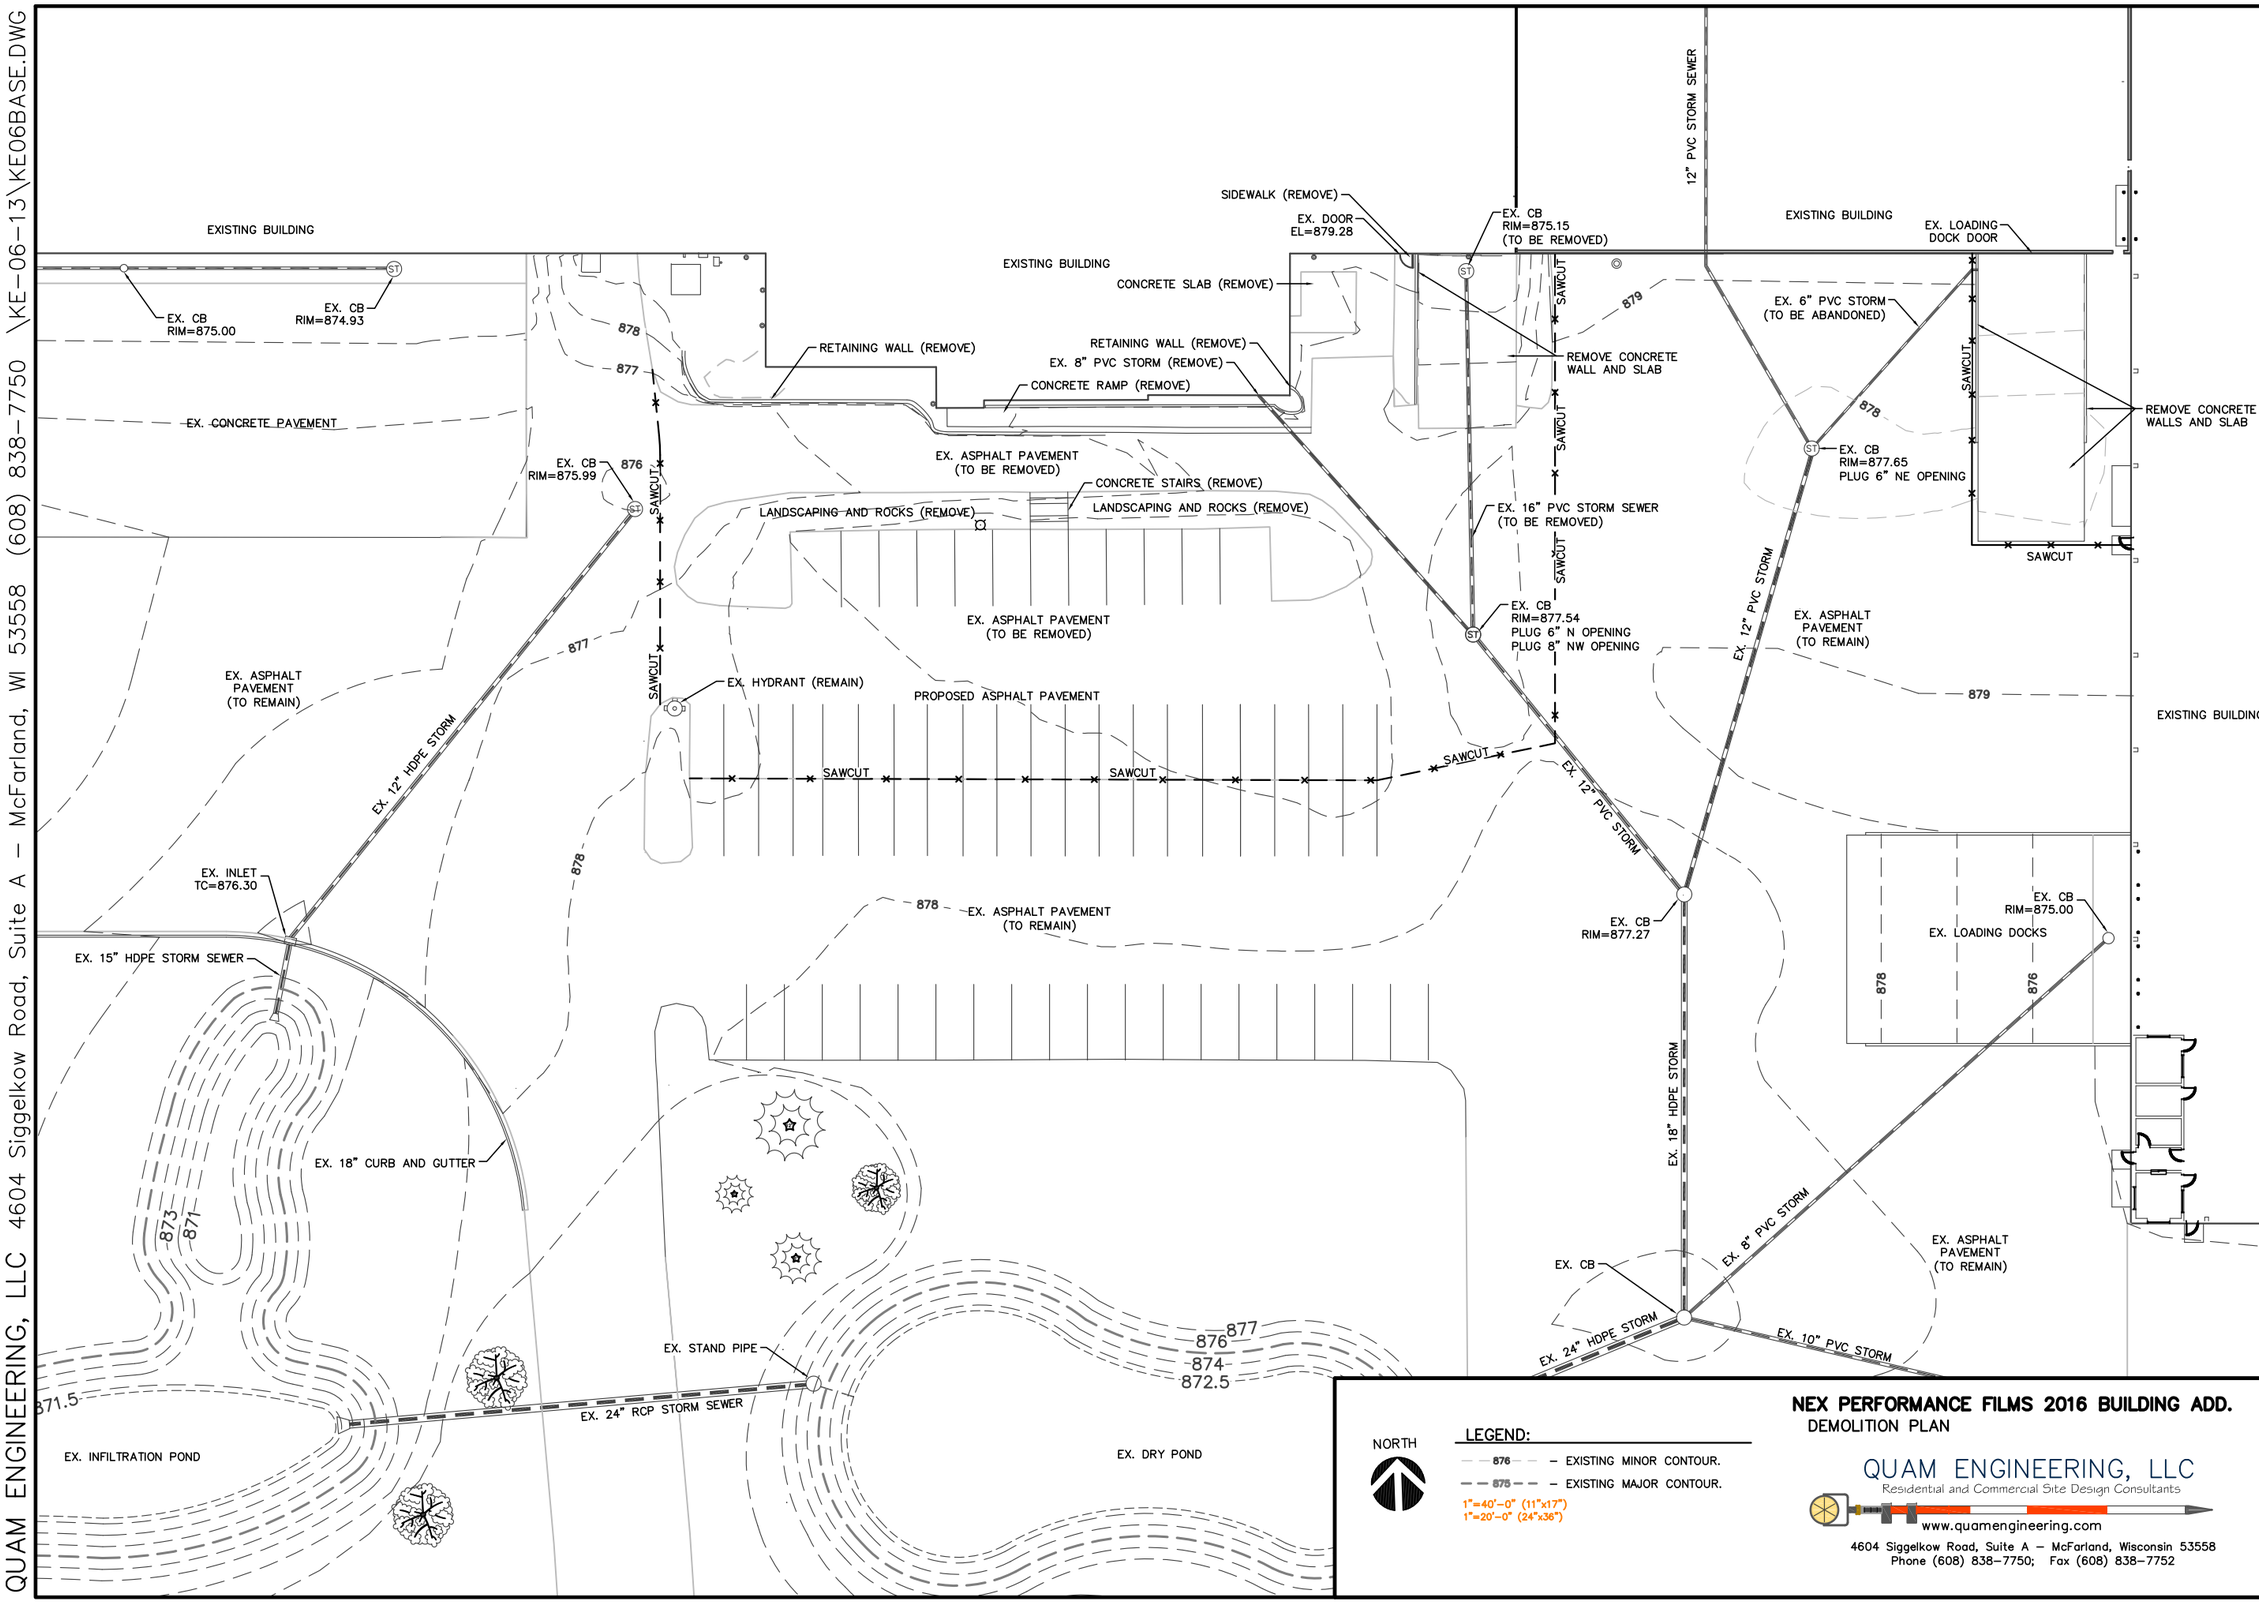

LEGEND:

876 – EXISTING MINOR CONTOUR.

875 – EXISTING MAJOR CONTOUR.

1"=40'-0" (11"x17")
1"=20'-0" (24"x36")

NEX PERFORMANCE FILMS 2016 BUILDING ADD.
DEMOLITION PLAN

QUAM ENGINEERING, LLC
Residential and Commercial Site Design Consultants
www.quamengineering.com
4604 Siggelkow Road, Suite A – McFarland, Wisconsin 53558
Phone (608) 838-7750; Fax (608) 838-7752

Keller
PLANNERS ARCHITECTS

FOX CITIES
N216 State Road 55
P.O. Box 620
Kaukauna, WI 54130
PHONE (920) 766-5795 / 1-800-236-2534
FAX (920) 766-5004

MADISON
3308 Nursery Drive
Middleton, WI 53562
PHONE (608) 445-2245

MILWAUKEE
W177 N9856 Rivercrest Dr.
Suite 104
Germantown, WI 53022
PHONE (262) 250-9710 1-800-236-2534
FAX (262) 250-9740

WAUSAU
3600 Stewart Avenue
Suite B
Wausau, WI 54401
PHONE (715) 849-3141
FAX (715) 849-3181

www.kellerbuilds.com

PROPOSED FOR:
CharterNEX Films
MILTON WISCONSIN

"COPYRIGHT NOT
This design, drawing and detail is the copyrighted property of KELLER, INC. No part hereof shall be copied, duplicated, distributed, disclosed or made available to anyone without the expressed written consent of KELLER, INC.

REVISIONS

PROJECT MANAGER: C. VANDE WETTERING
DESIGNER: R. QUAM
DRAWN BY: R. QUAM
EXPEDITOR: T. BROCHTRUP
SUPERVISOR: D. CRAKER
PRELIMINARY NO: -------
CONTRACT NO: 56039
DATE: JULY 20, 2016
SHEET: C1.2