QUAM ENGINEERING, LLC 4604 Siggelkow Road, Suite A – McFarland, WI 53558 (608) 838-7750 \BS-08-16\BS08BASE.DWG

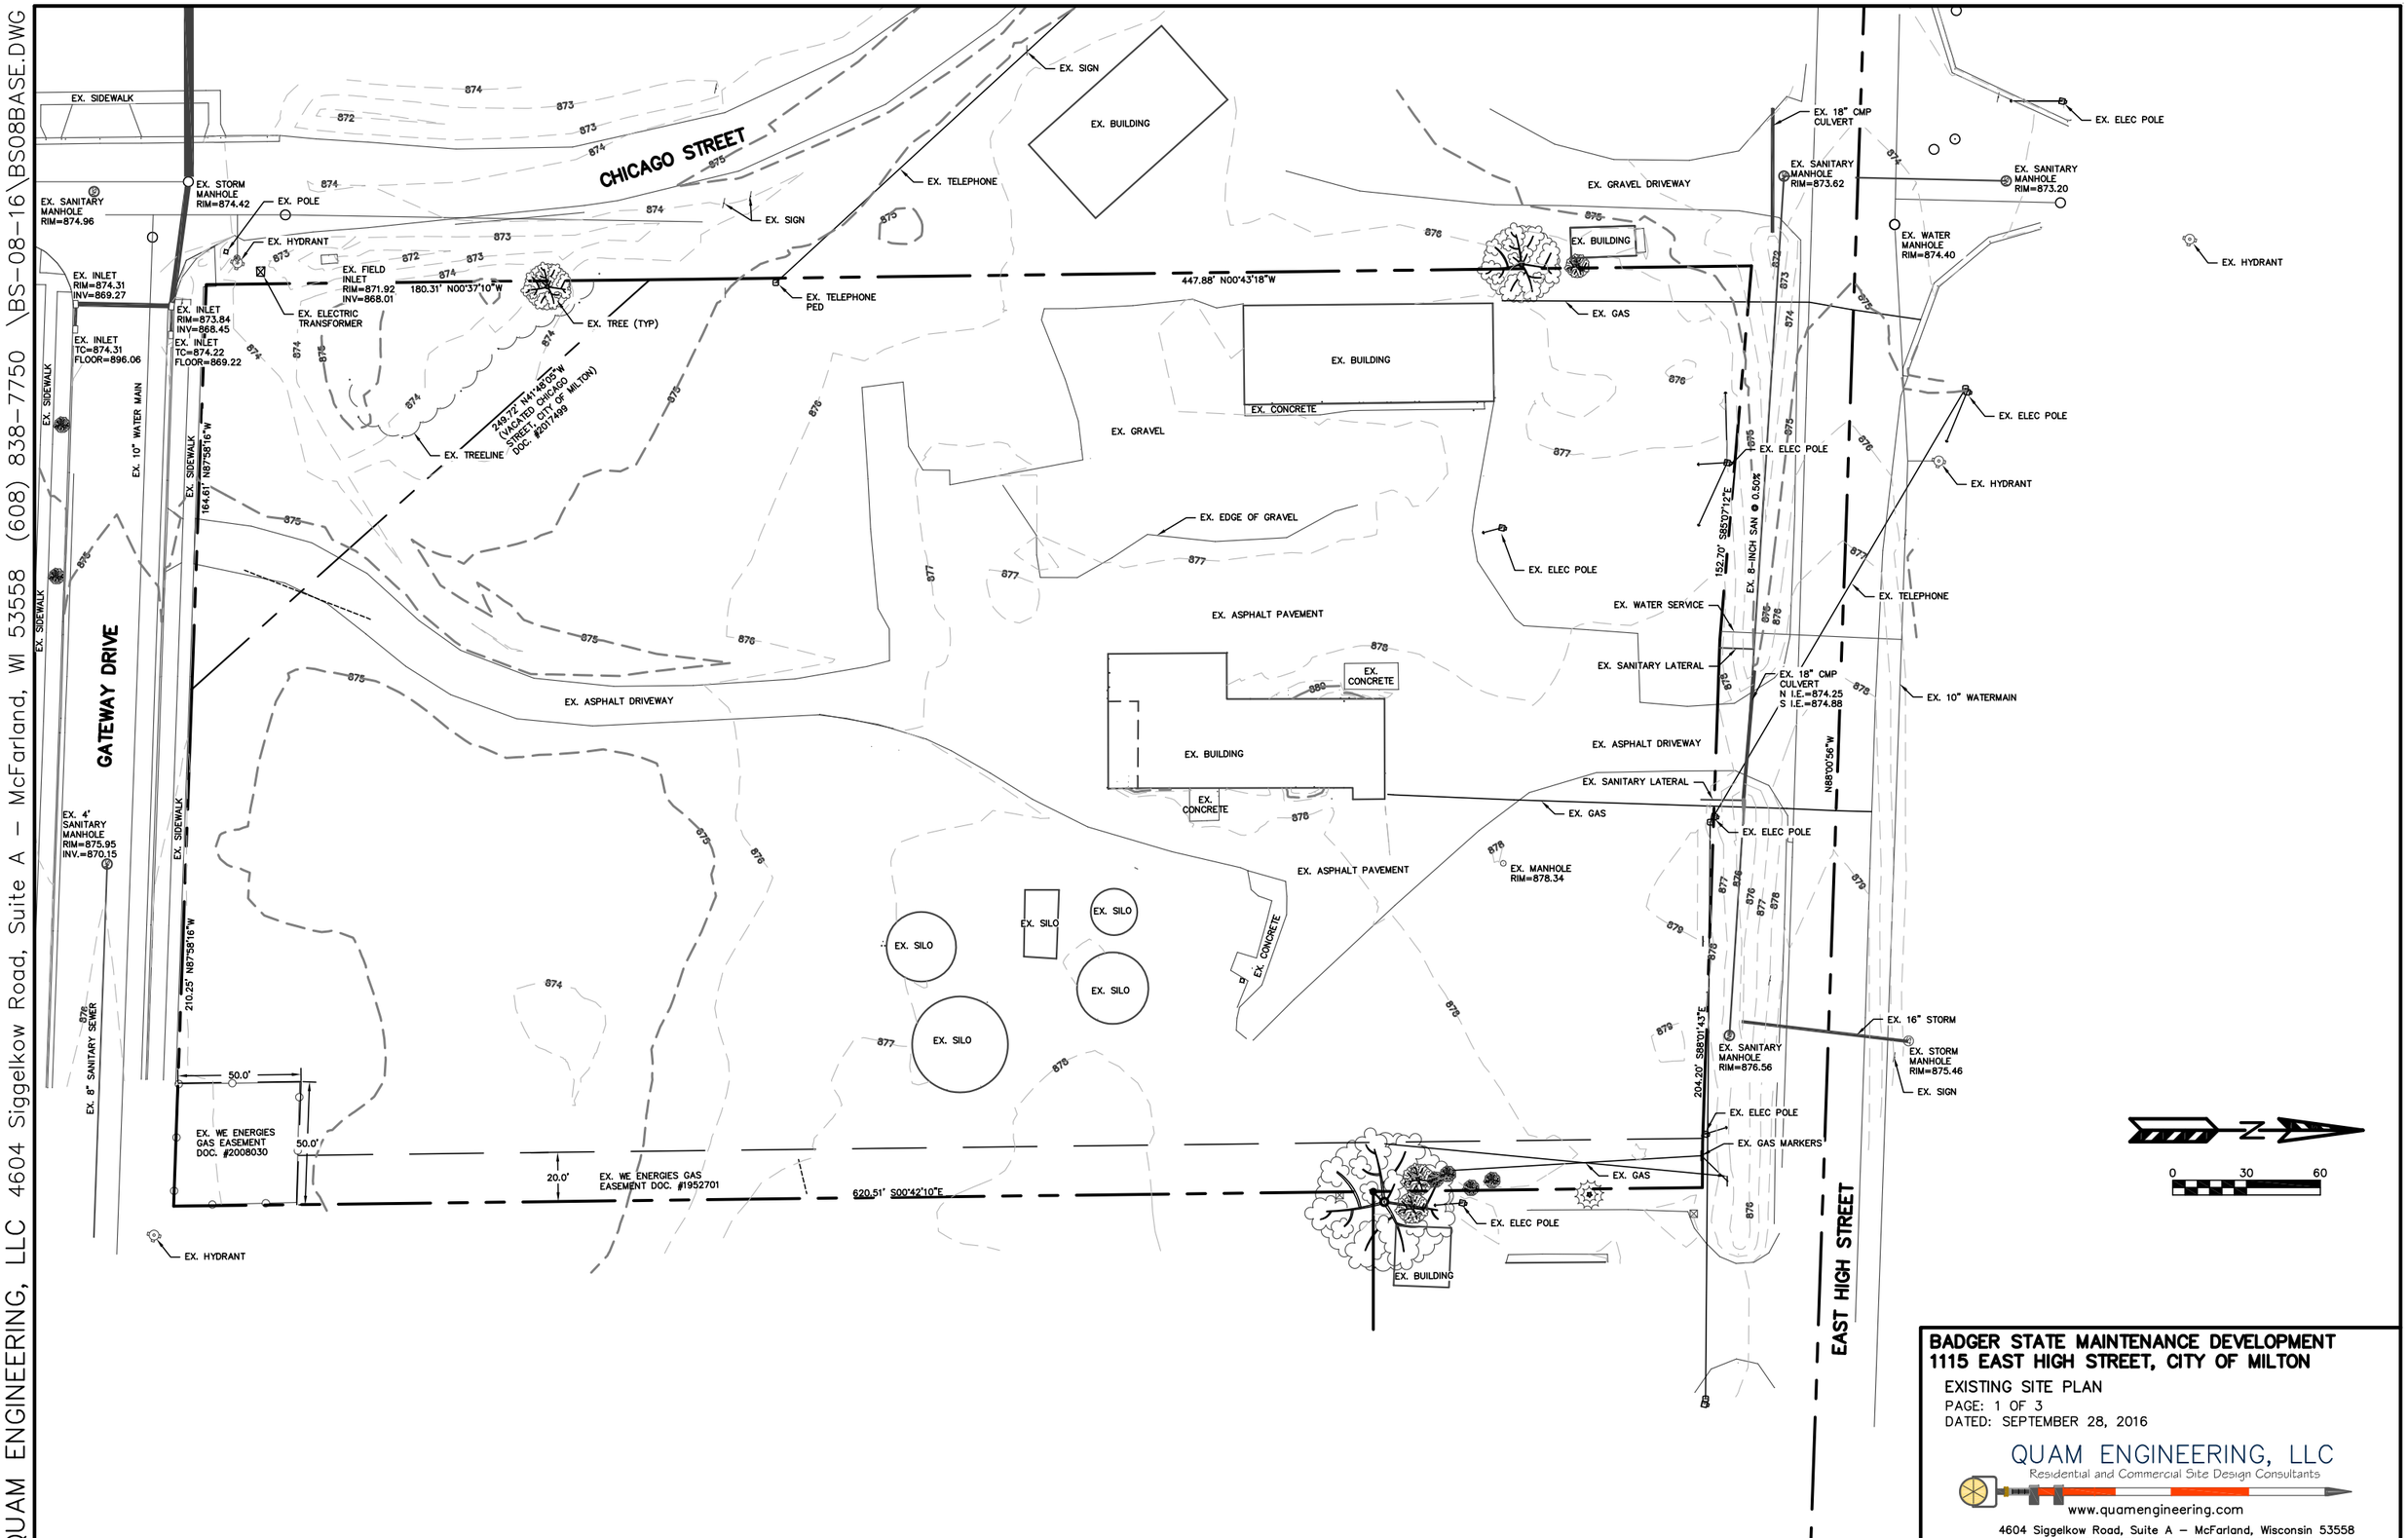

BADGER STATE MAINTENANCE DEVELOPMENT
1115 EAST HIGH STREET, CITY OF MILTON

EXISTING SITE PLAN
PAGE: 1 OF 3
DATED: SEPTEMBER 28, 2016

QUAM ENGINEERING, LLC
Residential and Commercial Site Design Consultants
www.quamengineering.com
4604 Siggelkow Road, Suite A – McFarland, Wisconsin 53558
Phone (608) 838-7750; Fax (608) 838-7752