SOUTH ELEVATION 1/8" = 1'-0"

NORTH ELEVATION 1/8" = 1'-0"

WEST ELEVATION 1/8" = 1'-0"

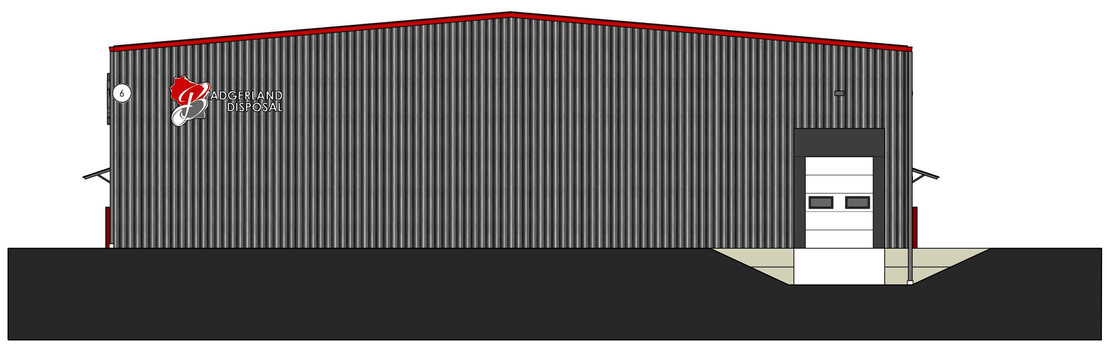

EAST ELEVATION 1/8" = 1'-0"

KEYNOTES, DEMOLITION - ARCHITECTURAL

1. CLEAR ANODIZED ALUMINUM WINDOWS WITH 1" GLASS PANELS AND INTEGRATED GRILLS GLASS COLOR - GREY
2. DECORATIVE 2' STEEL CANOPIES HIGH PERFORMANCE FINISH, SILVER (TYP)
3. PREFINISHED ALUMINUM CAP - RUSTIC RED
4. OVERHEAD INSULATED GARAGE DOOR COLOR - WHITE
5. PREFINISHED METAL PANEL COLOR - CHARCOAL GRAY (TYP)
6. TENANT SIGNAGE BY OWNER
7. STEEL BOLLARDS WITH BOLARD COLORS' COLOR - RED
8. PREFINISHED FIBERGLASS MAN DOOR COLOR - WHITE
9. PREFINISHED CEMENT BOARD - NICHIHA - ILLUMINATION SERIES - COLOR - RED

GENERAL EXTERIOR ELEVATION NOTES:

1. SEE GENERAL CONDITIONS FOR GENERAL INFO.
2. SEE DEMO ELEVATION PLAN FOR SELECTIVE DEMO.
3. SEE PROJECT SPECS THAT APPLY TO THESE NOTES.

MADISEN MAHER

ARCHITECTS
700 W. VIRGINIA STREET, SUITE 604
MILWAUKEE, WI 53204
414.277.8000
MADISENMAHER.COM

A NEW PROJECT FOR:

BADGERLAND DISPOSAL

PUTMAN PARKWAY
MILTON, WI 53563

CLIENT:

HUGHES REYNOLDS GROUP LLC.
JASON HUGHES
#608.358.0984
DUSTIN REYNOLDS
#414.803.6866

Drawings and Specifications as instruments of service are the property of Madisen Maher Architects, whether the work for which they are made be executed or not and are not to be used or copied on other work except by written agreement with Madisen Maher Architects.

DATE	ISSUED SET
022619	

Project Number	17-064
Start Date	1/17/17
Drawn By	RRT
Checked By	RRT
Scale	1/8" = 1'-0"

BUILDING A ELEVATIONS

A2.01A