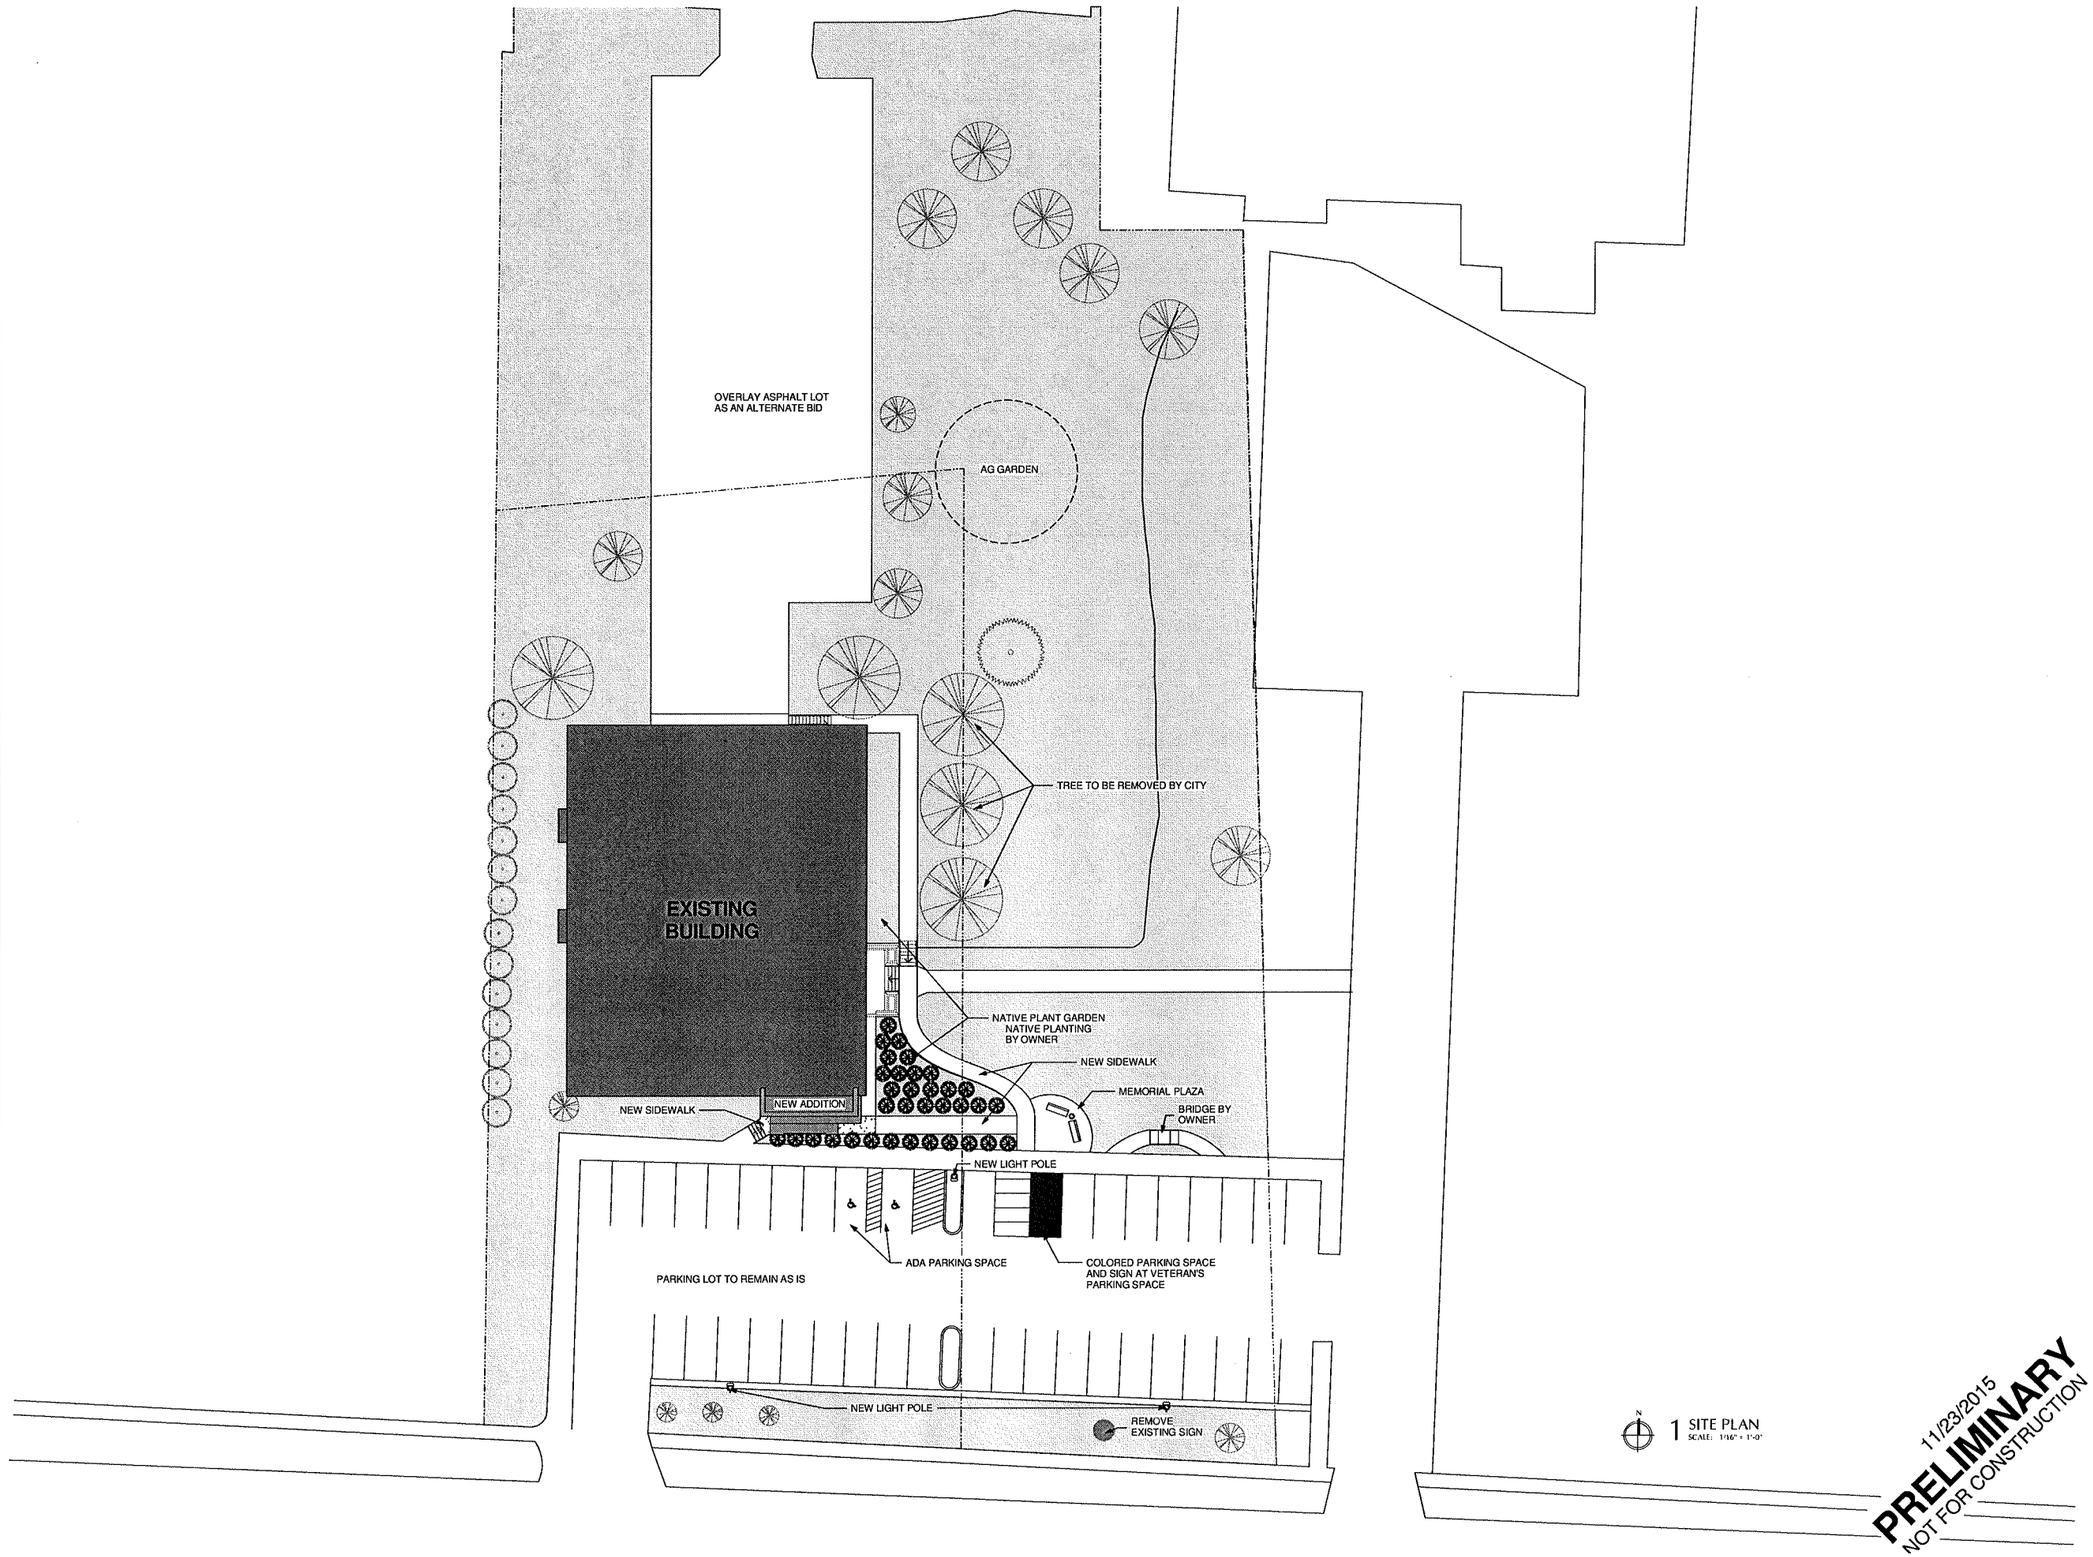

FEH DESIGN
Sioux City, IA (712) 252-3889
Des Moines, IA (515) 288-2000
Dubuque, IA (563) 582-4900
Delafield, WI (262) 968-2055
www.FEHDESIGN.COM

© FEH Design

In Association With

Sheet Title
SITE PLAN

Project Title
CITY OF MILTON, WI
MILTON PUBLIC LIBRARY
RENOVATION - PHASE 1
430 E HIGH ST, MILTON, WI

Date Issued 11/23/2015

Project Number
2013314.04

Sheet
A0.1

s:\clients\Documents\2013314.04 - Milton Public Library (CF) 2014 RS_Simb.rvt

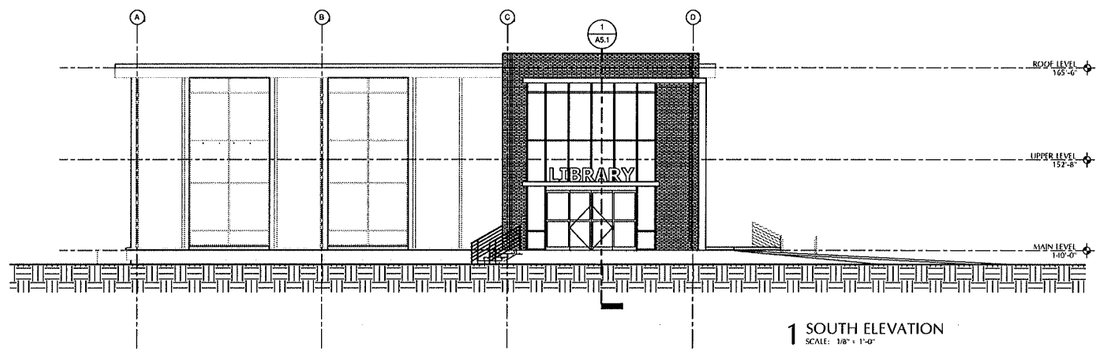

1 SOUTH ELEVATION
SCALE: 1/8" = 1'-0"

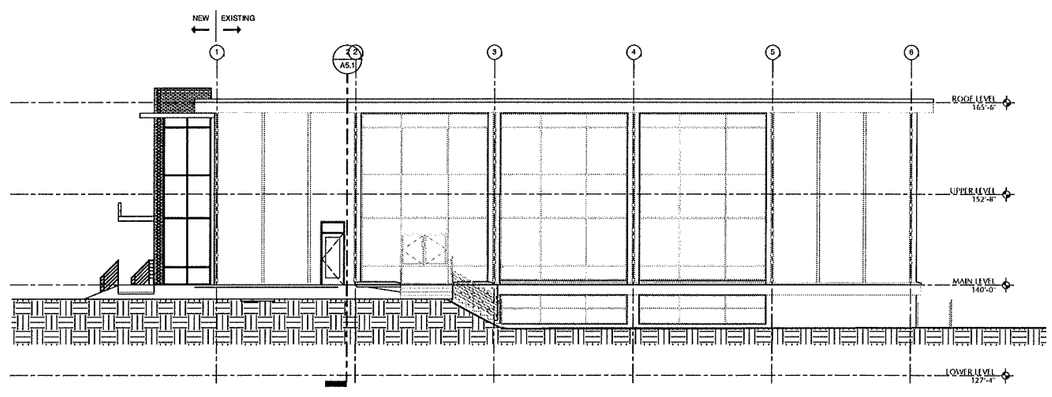

2 EAST ELEVATION
SCALE: 1/8" = 1'-0"

11/23/2015
PRELIMINARY
NOT FOR CONSTRUCTION

FEH DESIGN

Sioux City, IA (712) 252-3889
Des Moines, IA (515) 288-2000
Dubuque, IA (563) 583-4900
Delafield, WI (262) 968-2055
www.FEHDESIGN.COM

C FEH Design

In Association With

Sheet Title
EXTERIOR ELEVATIONS

Project Title
CITY OF MILTON, WI

MILTON PUBLIC LIBRARY
RENOVATION - PHASE 1
430 E HIGH ST, MILTON, WI

Date Issued 11/23/2015

Project Number
2013314.04

Sheet
A4.1

s:\kimb\Documents\2013314.04 - Milton Public Library (CF) 2014 RS_kimb.rvt

Keynotes

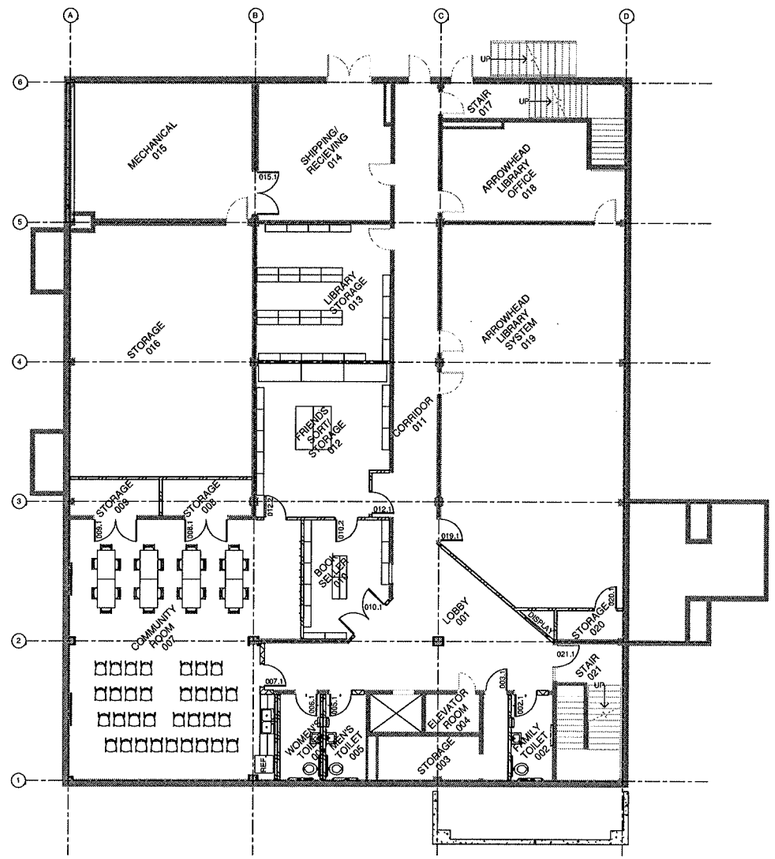

1 FURNITURE PLAN - LOWER LEVEL
SCALE: 1/8" = 1'-0"

11/23/2015
PRELIMINARY
NOT FOR CONSTRUCTION

FEH DESIGN

Sioux City, IA (712) 252-3889
Des Moines, IA (515) 288-2000
Dubuque, IA (563) 583-4900
Delafield, WI (262) 968-2055
www.FEHDESIGN.COM

C FEH Design

In Association With

Sheet Title
FURNITURE LOWER LEVEL

Project Title
CITY OF MILTON, WI
MILTON PUBLIC LIBRARY
RENOVATION - PHASE 1
430 E HIGH ST, MILTON, WI

Date Issued 11/23/2015

Project Number
2013314.04

Sheet
A10.1

s:\kimb\Documents\2013314.04 - Milton Public Library (CF) 2014 RS_kimb.rvt

Keynotes

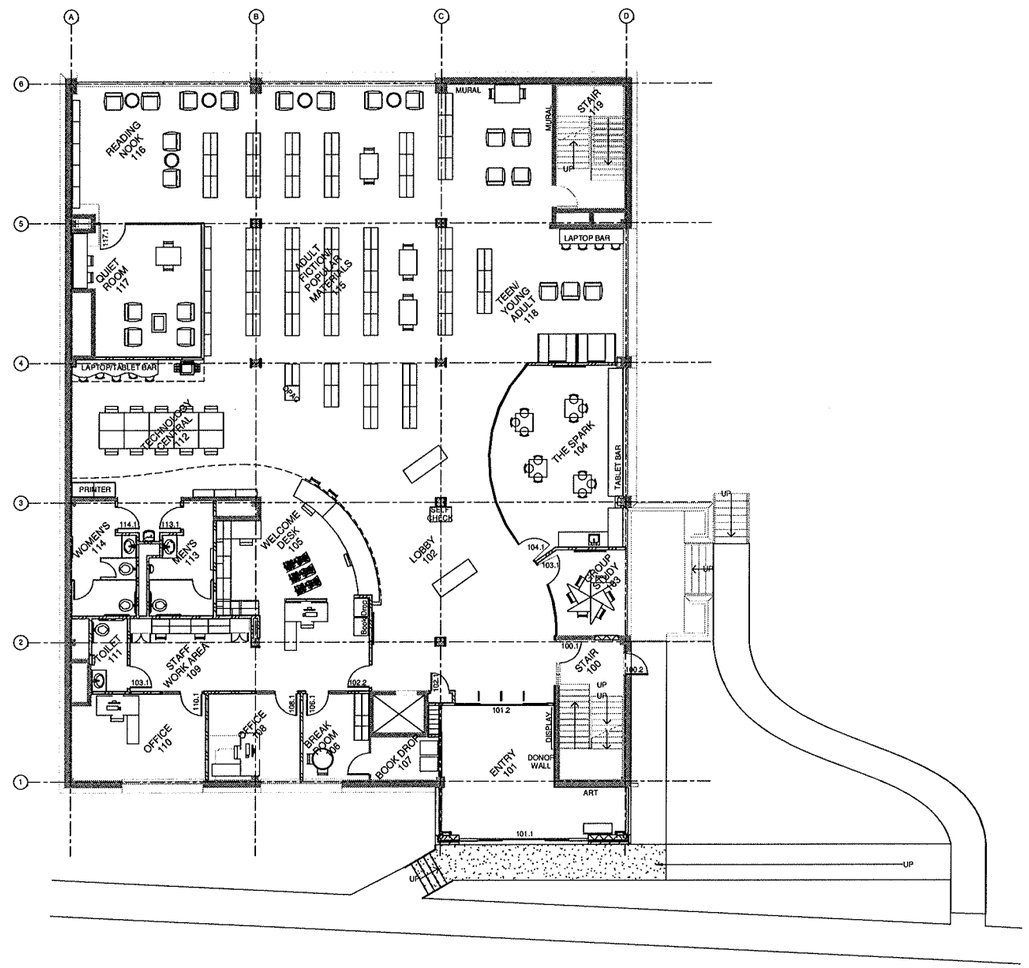

1 FURNITURE PLAN - MAIN LEVEL
SCALE: 1/8" = 1'-0"

11/23/2015
PRELIMINARY
NOT FOR CONSTRUCTION

FEH DESIGN

Sioux City, IA (712) 252-3889
Des Moines, IA (515) 288-2000
Dubuque, IA (563) 583-4900
Delafield, WI (262) 966-2055
www.FEHDESIGN.COM

In Association With

Sheet Title
FURNITURE MAIN LEVEL

Project Title
CITY OF MILTON, WI

MILTON PUBLIC LIBRARY
RENOVATION - PHASE 1
430 E HIGH ST, MILTON, WI

Date Issued 11/23/2015

Project Number
2013314.04

Sheet
A10.2

s:\kimb\Documents\2013314.04 - Milton Public Library (CF) 2014 RS_kimb.rvt

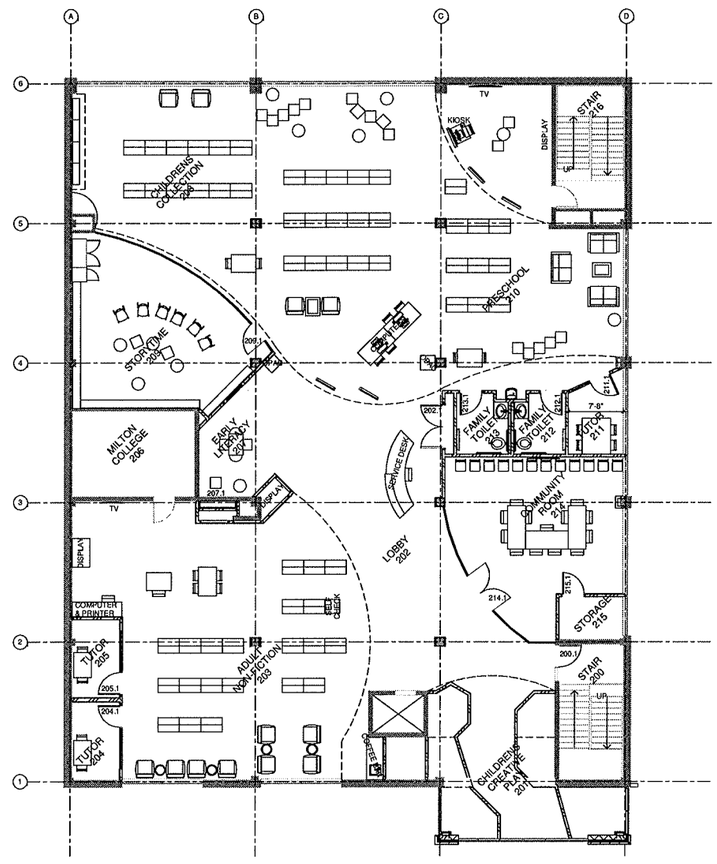

1 FURNITURE PLAN - UPPER LEVEL
SCALE: 1/8" = 1'-0"

11/23/2015
PRELIMINARY
NOT FOR CONSTRUCTION

FEH DESIGN

Sioux City, IA (712) 252-3889
Des Moines, IA (515) 288-2000
Dubuque, IA (563) 583-4900
Delafield, WI (262) 968-2055
WWW.FEHDESIGN.COM

In Association With

Sheet Title
FURNITURE UPPER LEVEL

Project Title
CITY OF MILTON, WI
MILTON PUBLIC LIBRARY
RENOVATION - PHASE 1
430 E HIGH ST, MILTON, WI

Date Issued 11/23/2015

Project Number
2013314.04

Sheet
A10.3

© FEH Design