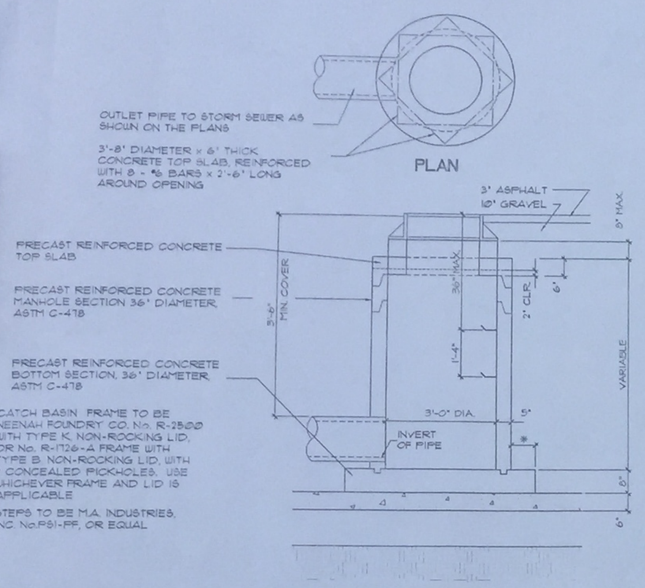

1 / S2 **SANITARY MANHOLE DETAIL**

NO SCALE

MANHOLE - CATCH BASIN NOTES:

ADJUSTMENT RINGS SHALL BE PRECAST REINFORCED CONCRETE

ALL ADJUSTMENT RINGS AND CASTING TO BE SET IN FULL MORTAR BEDS ALL LIFT HOLES AND PIPE CONNECTIONS TO BE SEALED WITH HYDRAULIC CEMENT

COMPACTED SAND OR CRUSHED STONE UNDER BASIN STRUCTURE, GRADATION No. 1 OR No. 2

* DIMENSION FOR POURED IN PLACE SHALL BE 8" MIN. DIMENSION FOR PRECAST BASE SHALL BE PER MANUFACTURER'S RECOMMENDATION UNLESS OTHERWISE SPECIFIED

JOINT SEALER TO BE KENT-SEAL No. 2 OR EQUAL

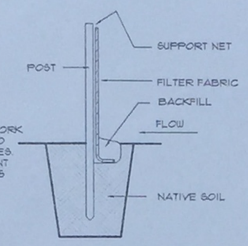

NOTE:
SILT FENCE SHALL BE INSTALLED BY EARTHWORK CONTRACTOR PRIOR TO ANY GRADING ACTIVITIES. ACCUMULATED SEDIMENT SHALL BE REMOVED AS NECESSARY TO KEEP FENCE FUNCTIONING PROPERLY.

INDICATED THUS ON THE DRAWING: (SOUTH & EAST LOT LINE)

2 / S2 **SILT FENCE DETAIL**

NO SCALE

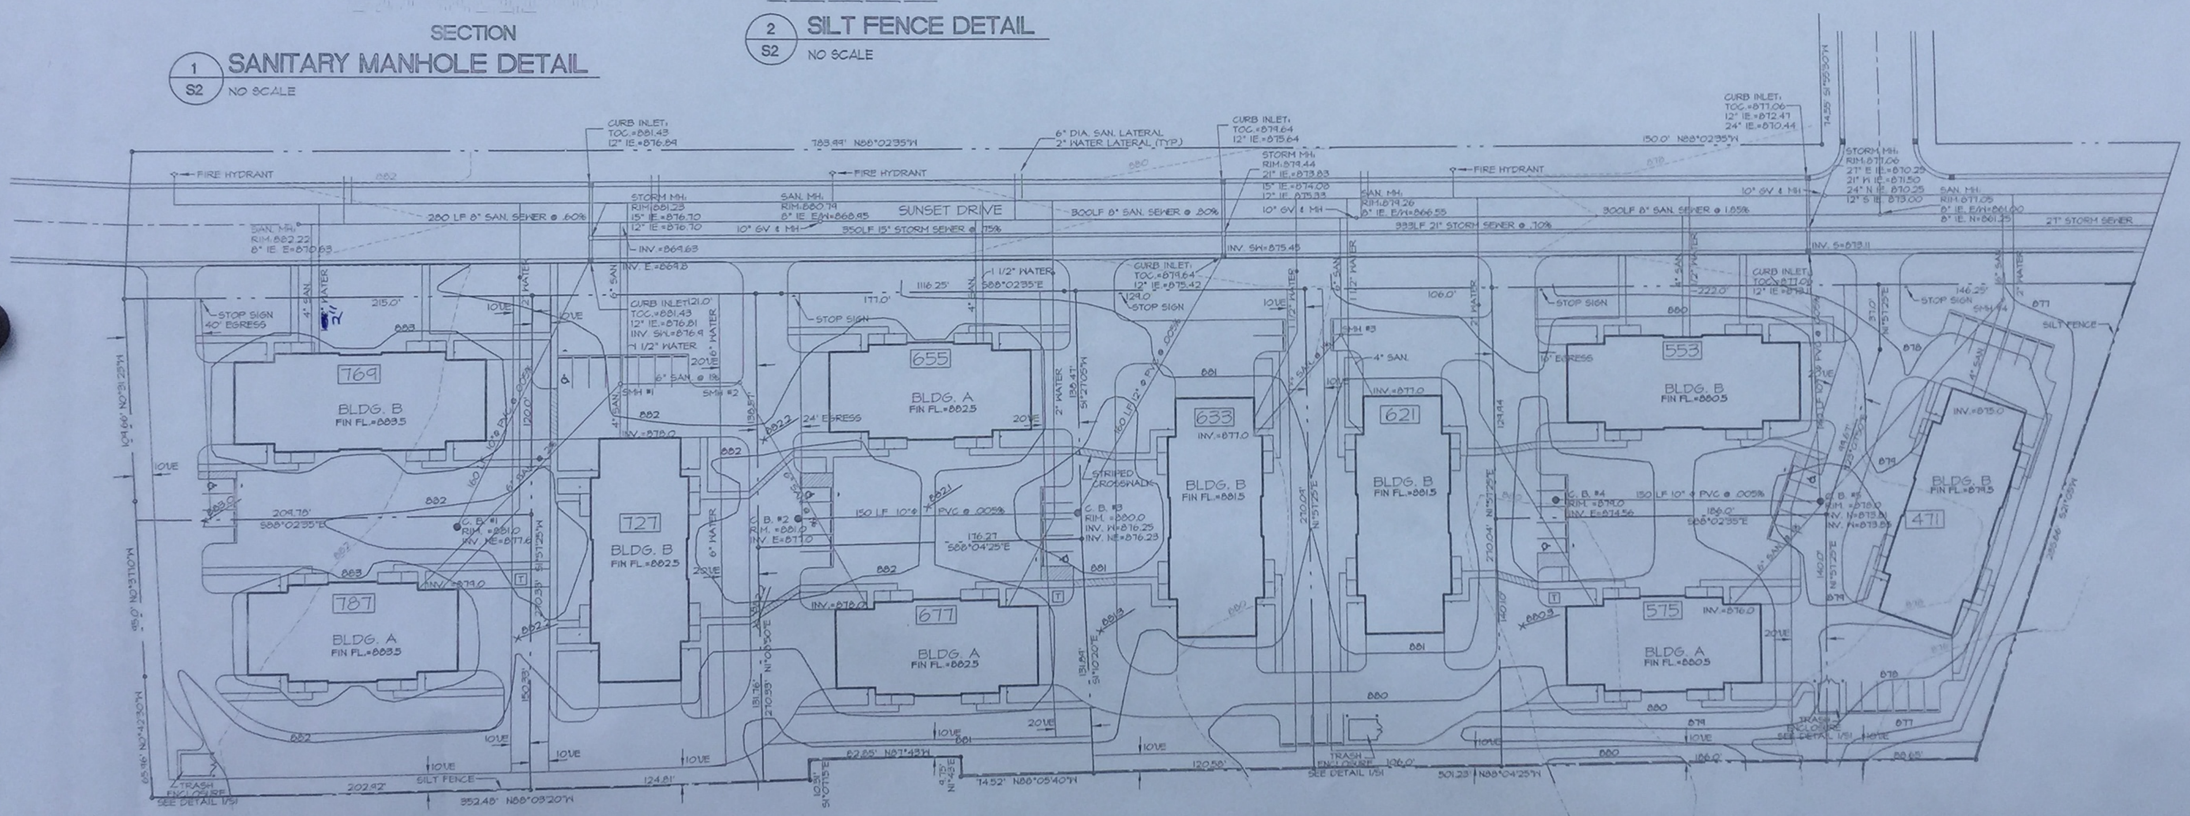
SUNSET DRIVE
CURB INLET: TOC.=881.43 12" IE.=876.89
783.89' N88°02'35"W
6" DIA. SAN. LATERAL 2" WATER LATERAL (TYP.)
CURB INLET: TOC.=879.64 12" IE.=875.64
STORM MH: RIM.878.44 21" IE.=873.83 15" IE.=874.00 12" IE.=873.93
150.0' N88°02'35"W
CURB INLET: TOC.=877.06 12" IE.=872.47 24" IE.=870.44
14.55' S1°55'51"W
STORM MH: RIM.877.06 21" E IE.=870.29 21" W IE.=871.50 24" N IE.=870.25 12" S IE.=873.00
SAN. MH: RIM.877.05 6" IE. E/W=861.80 8" IE. N=861.55 21" STORM SEWER
FIRE HYDRANT
SAN. MH: RIM.882.22 8" IE. E=870.63
280 LF 8" SAN. SEWER @ 60%
STORM MH: RIM=881.28 15" IE.=876.70 12" IE.=876.70
10" SV & MH
SAN. MH: RIM=880.74 8" IE. E/W=868.85
350 LF 15" STORM SEWER @ 75%
300 LF 8" SAN. SEWER @ 80%
SAN. MH: RIM.879.26 8" IE. E/W=866.55
333 LF 21" STORM SEWER @ .70%
300 LF 8" SAN. SEWER @ 1.85%
INV. E=869.6
INV.=869.63
INV. SW=875.45
INV. S=878.11
1 1/2" WATER
6" SAN.
4" SAN.
2" WATER
STOP SIGN 40' EGRESS
215.0'
CURB INLET 12.0' TOC.=881.43 12" IE.=876.81 INV. SW.=876.9
6" SAN @ 1%
SMH #1
SMH #2
SMH #3
1116.25'
S88°02'35"E
129.0'
106.0'
222.0'
146.25'
769
BLDG. B FIN FL.=883.5
727
BLDG. B FIN FL.=882.5
787
BLDG. A FIN FL.=883.5
655
BLDG. A FIN FL.=882.5
677
BLDG. A FIN FL.=882.5
633
INV.=877.0
BLDG. B FIN FL.=881.5
621
BLDG. B FIN FL.=881.5
553
BLDG. B FIN FL.=880.5
575
BLDG. A FIN FL.=880.5
471
BLDG. B FIN FL.=879.5
24' EGRESS
STRIPED CROSSWALK
C.B. #1 RIM.=881.0 INV. NE=877.4
C.B. #2 RIM.=881.0 INV. E=877.0
C.B. #3 RIM.=880.0 INV. NW=876.25 INV. NE=876.23
C.B. #4 RIM.=879.0 INV. E=874.56
C.B. #5 RIM.=878.0 INV. W=873.81 INV. N=873.81
150 LF 10" @ PVC @ .005%
176.27' S88°04'25"E
186.0'
S88°02'35"E
209.78'
202.97'
352.48' N88°08'20"W
62.85' N87°43'W
14.52' N88°05'40"W
120.58'
501.23' N88°04'25"W
TRASH ENCLOSURE SEE DETAIL 1/S1
SILT FENCE
10' UE
20' UE
N1°51'25"E
210.04'
N1°51'25"W
N0°03'50"E
131.36'
131.84'
S1°10'30"E
S1°07'15"E
N1°51'25"W
S1°51'25"E
S1°27'05"W